DISCLAIMER

THIS MAP WAS PREPARED FOR LOCAL PROPERTY ASSESSMENT PURPOSES ONLY AND THE PARCELS SHOWN HEREON MAY NOT COMPLY WITH STATE AND LOCAL SUBDIVISION ORDINANCES, AND NO LIABILITY IS ASSUMED FOR THE USE OF THE INFORMATION SHOWN HEREON.

S 1/2 SEC.10, T.22S., R.27E., M.D.B.& M.

Tax Area Code 268-13
094-000
004-001
004-092

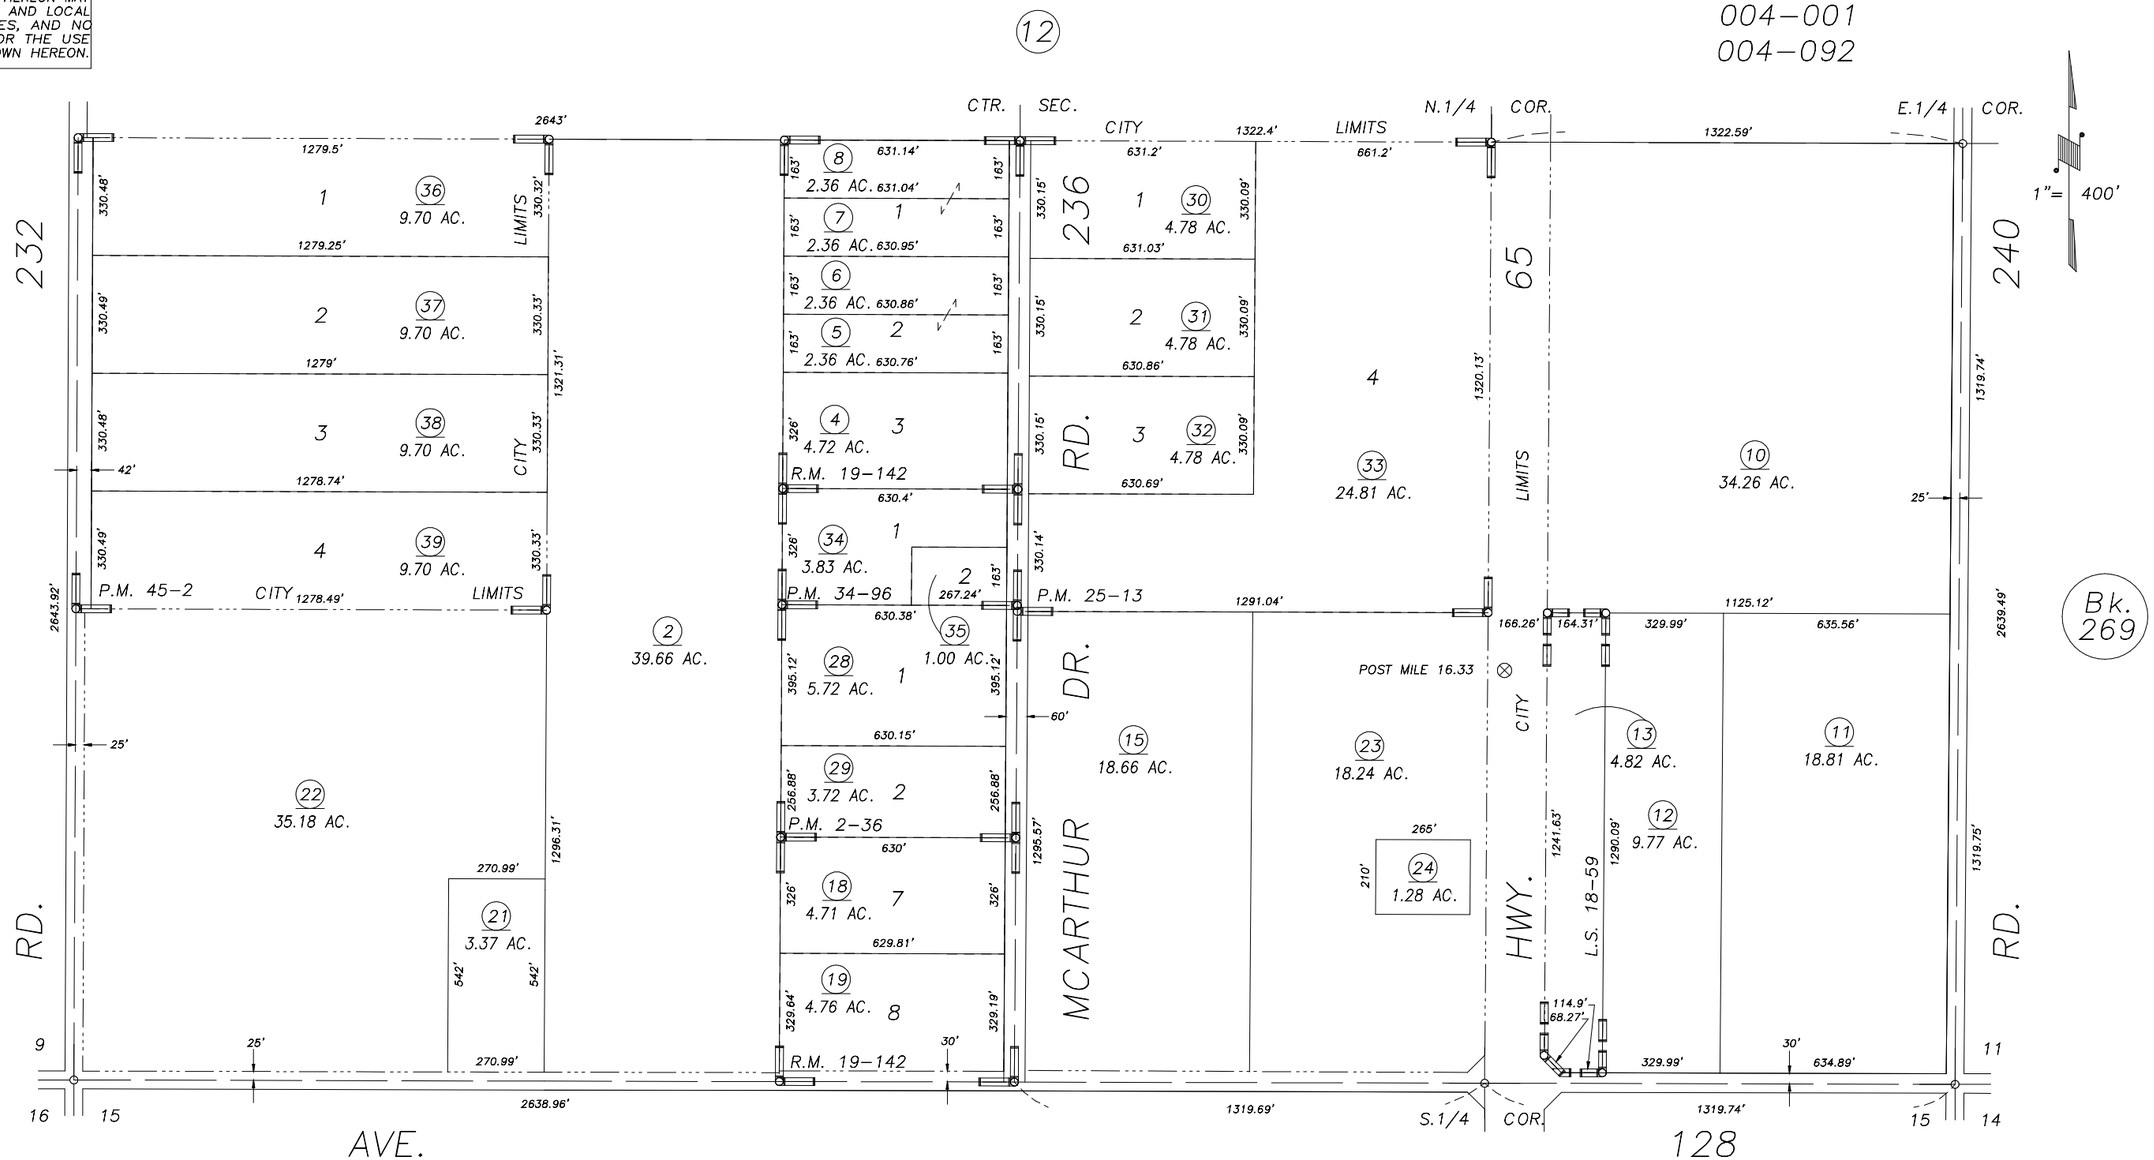

TRACT NO. 108, R.M. 19-142
PARCEL MAP 136, P.M. 2-36
PARCEL MAP 2412, P.M. 25-13
PARCEL MAP 3394, P.M. 34-96
RECORD OF SURVEY, L.S. 18-59
PARCEL MAP 4397, P.M. 45-2

Bk. 302

PORTERVILLE
ASSESSOR'S MAPS BK. 268 , PG. 13 .
COUNTY OF TULARE, CALIF.

NOTE: Assessor's Block Numbers Shown in Ellipses
Assessor's Parcel Numbers Shown in Circles

00/01

PM 45-2	12/13/99	JGM
REVISION	DATE	BY