POR. N.½ SEC. 2 & WLY. POR. SEC. 1 T. 22 S., R. 27 E., M. D. B. & M.

TAX CODE AREA 269-05

126-001
4-000
4-055
4-084
4-131

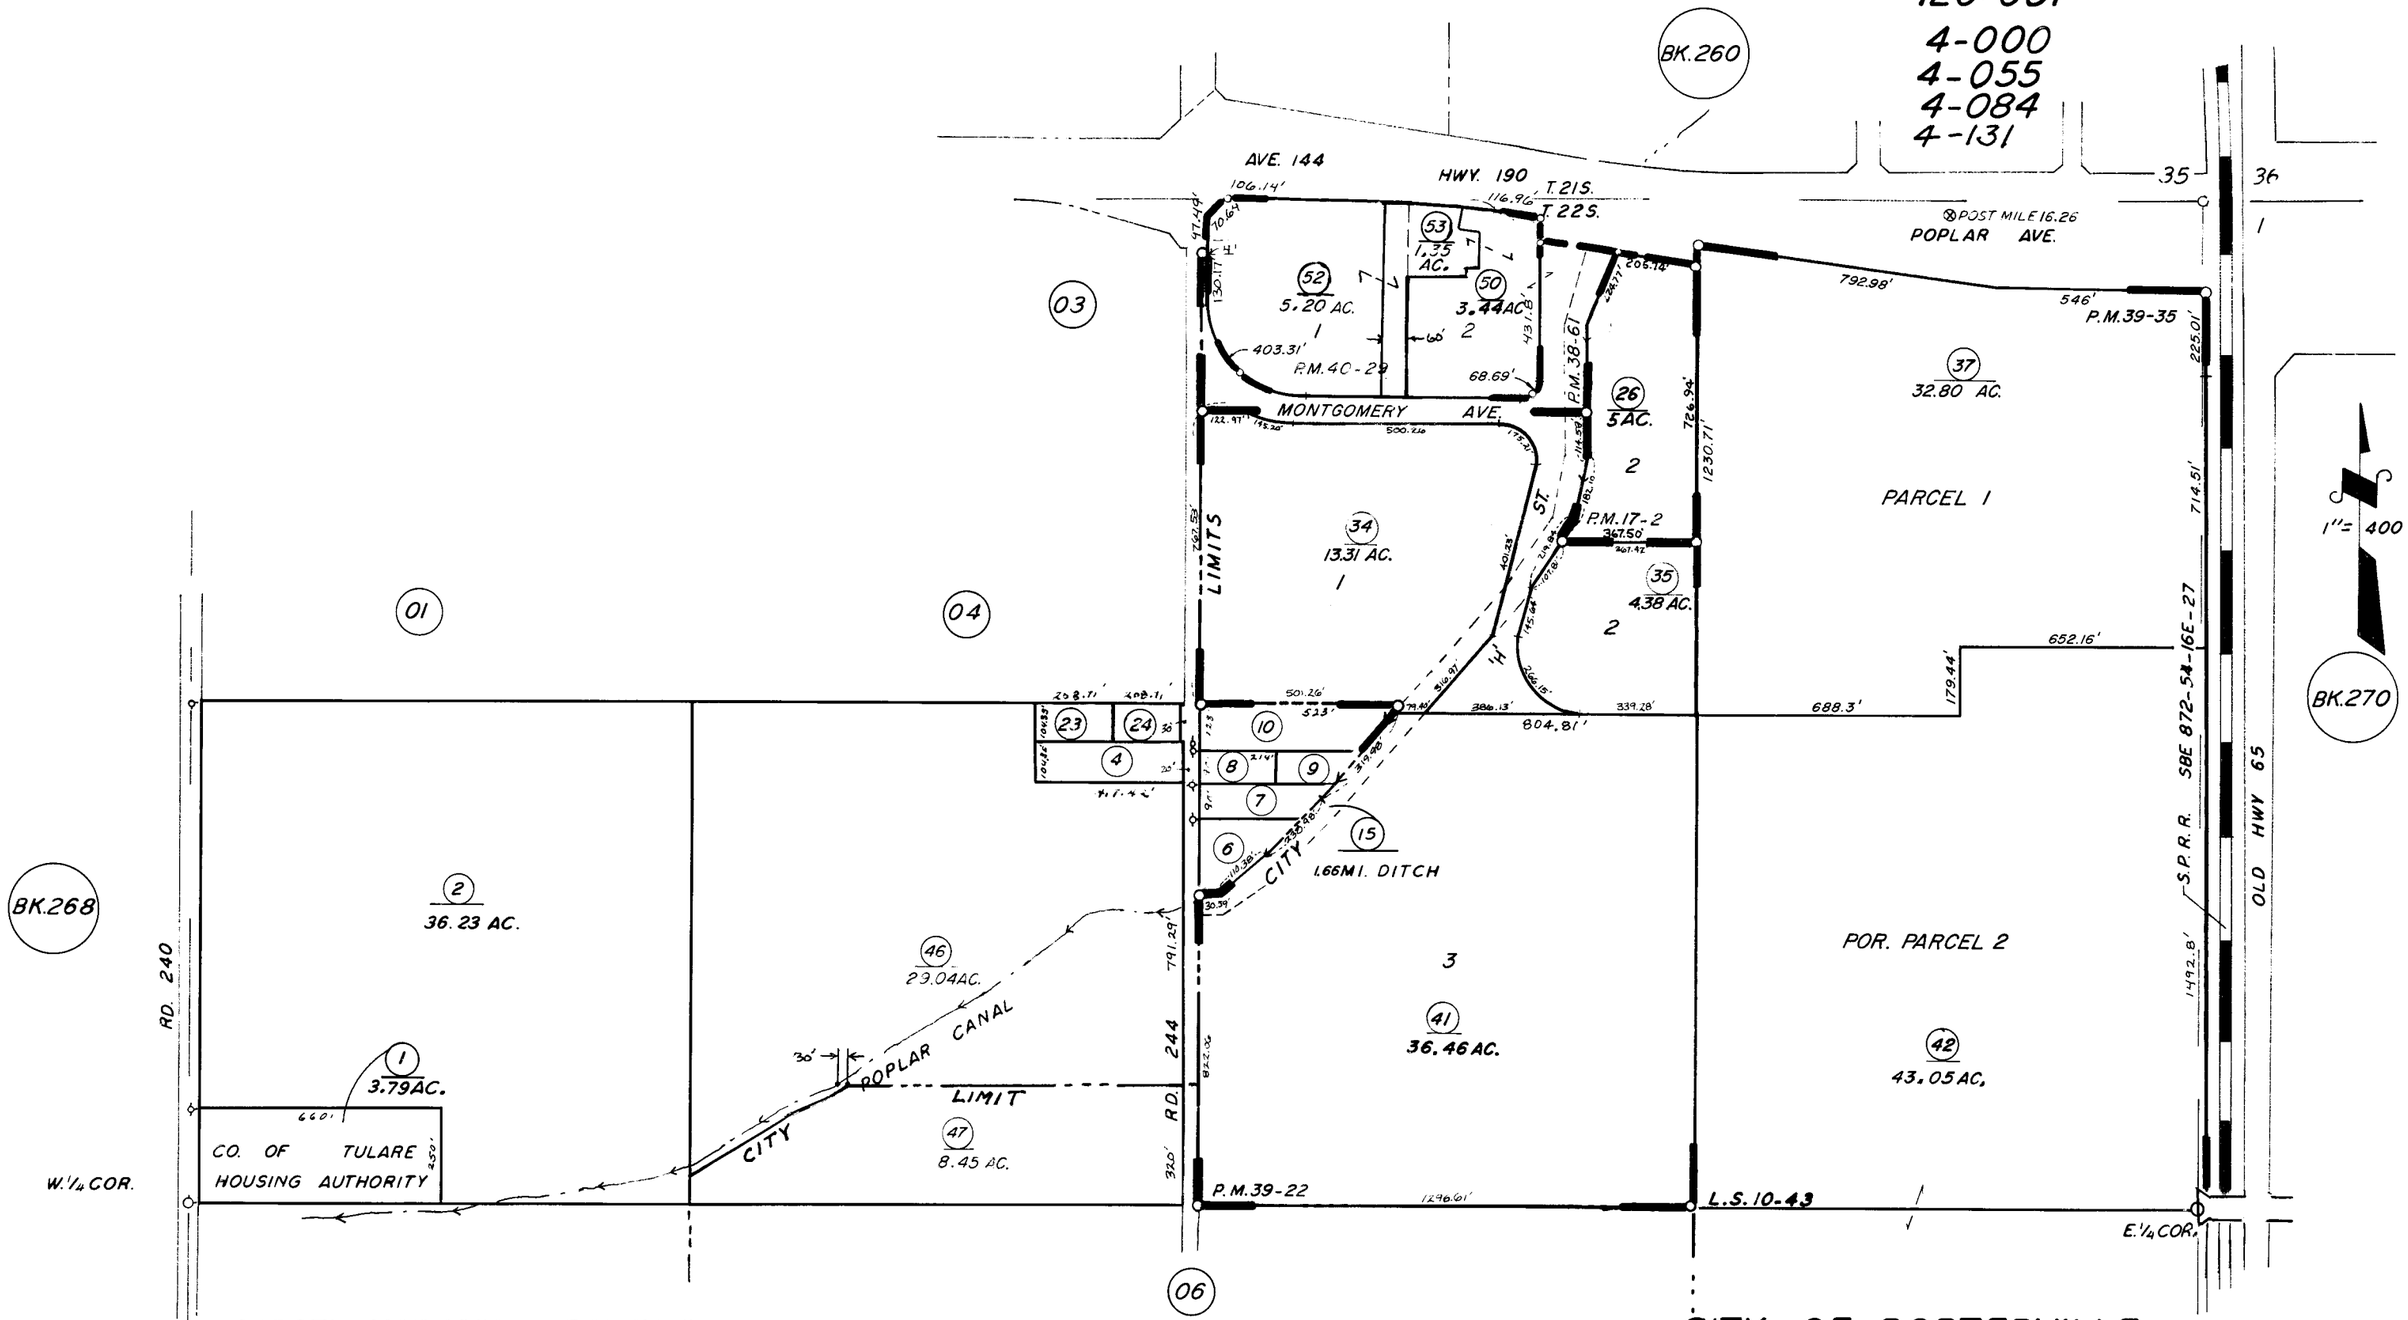

PARCEL MAP 1601 P.M. 17-2
POR. RECORD OF SURVEY L.S. 10-43
PARCEL MAP 3758 P.M. 38-61
PARCEL MAP 3819 P.M. 39-22
PARCEL MAP 3832 P.M. 39-35
PARCEL MAP 3925 P.M. 40-29

CITY OF PORTERVILLE

ASSESSOR'S MAPS BK. 269, PG. 05.

COUNTY OF TULARE, CALIF.

NOTE — ASSESSOR'S BLOCK NUMBERS SHOWN IN ELLIPSES
ASSESSOR'S PARCEL NUMBERS SHOWN IN CIRCLES