DISCLAIMER
THIS MAP WAS PREPARED FOR LOCAL PROPERTY ASSESSMENT PURPOSES ONLY. THE PARCELS SHOWN HEREON MAY NOT COMPLY WITH STATE AND LOCAL SUBDIVISION ORDINANCES. NO LIABILITY IS ASSUMED FOR USE OF THE INFORMATION SHOWN HEREON.

SLY. POR. SEC. 2 & WLY. POR. SEC. 1 T. 22S., R. 27E., M.D.B.M.

TAX CODE AREA
126-001
4-084
4-090
4-116
4-126
4-131

269-06

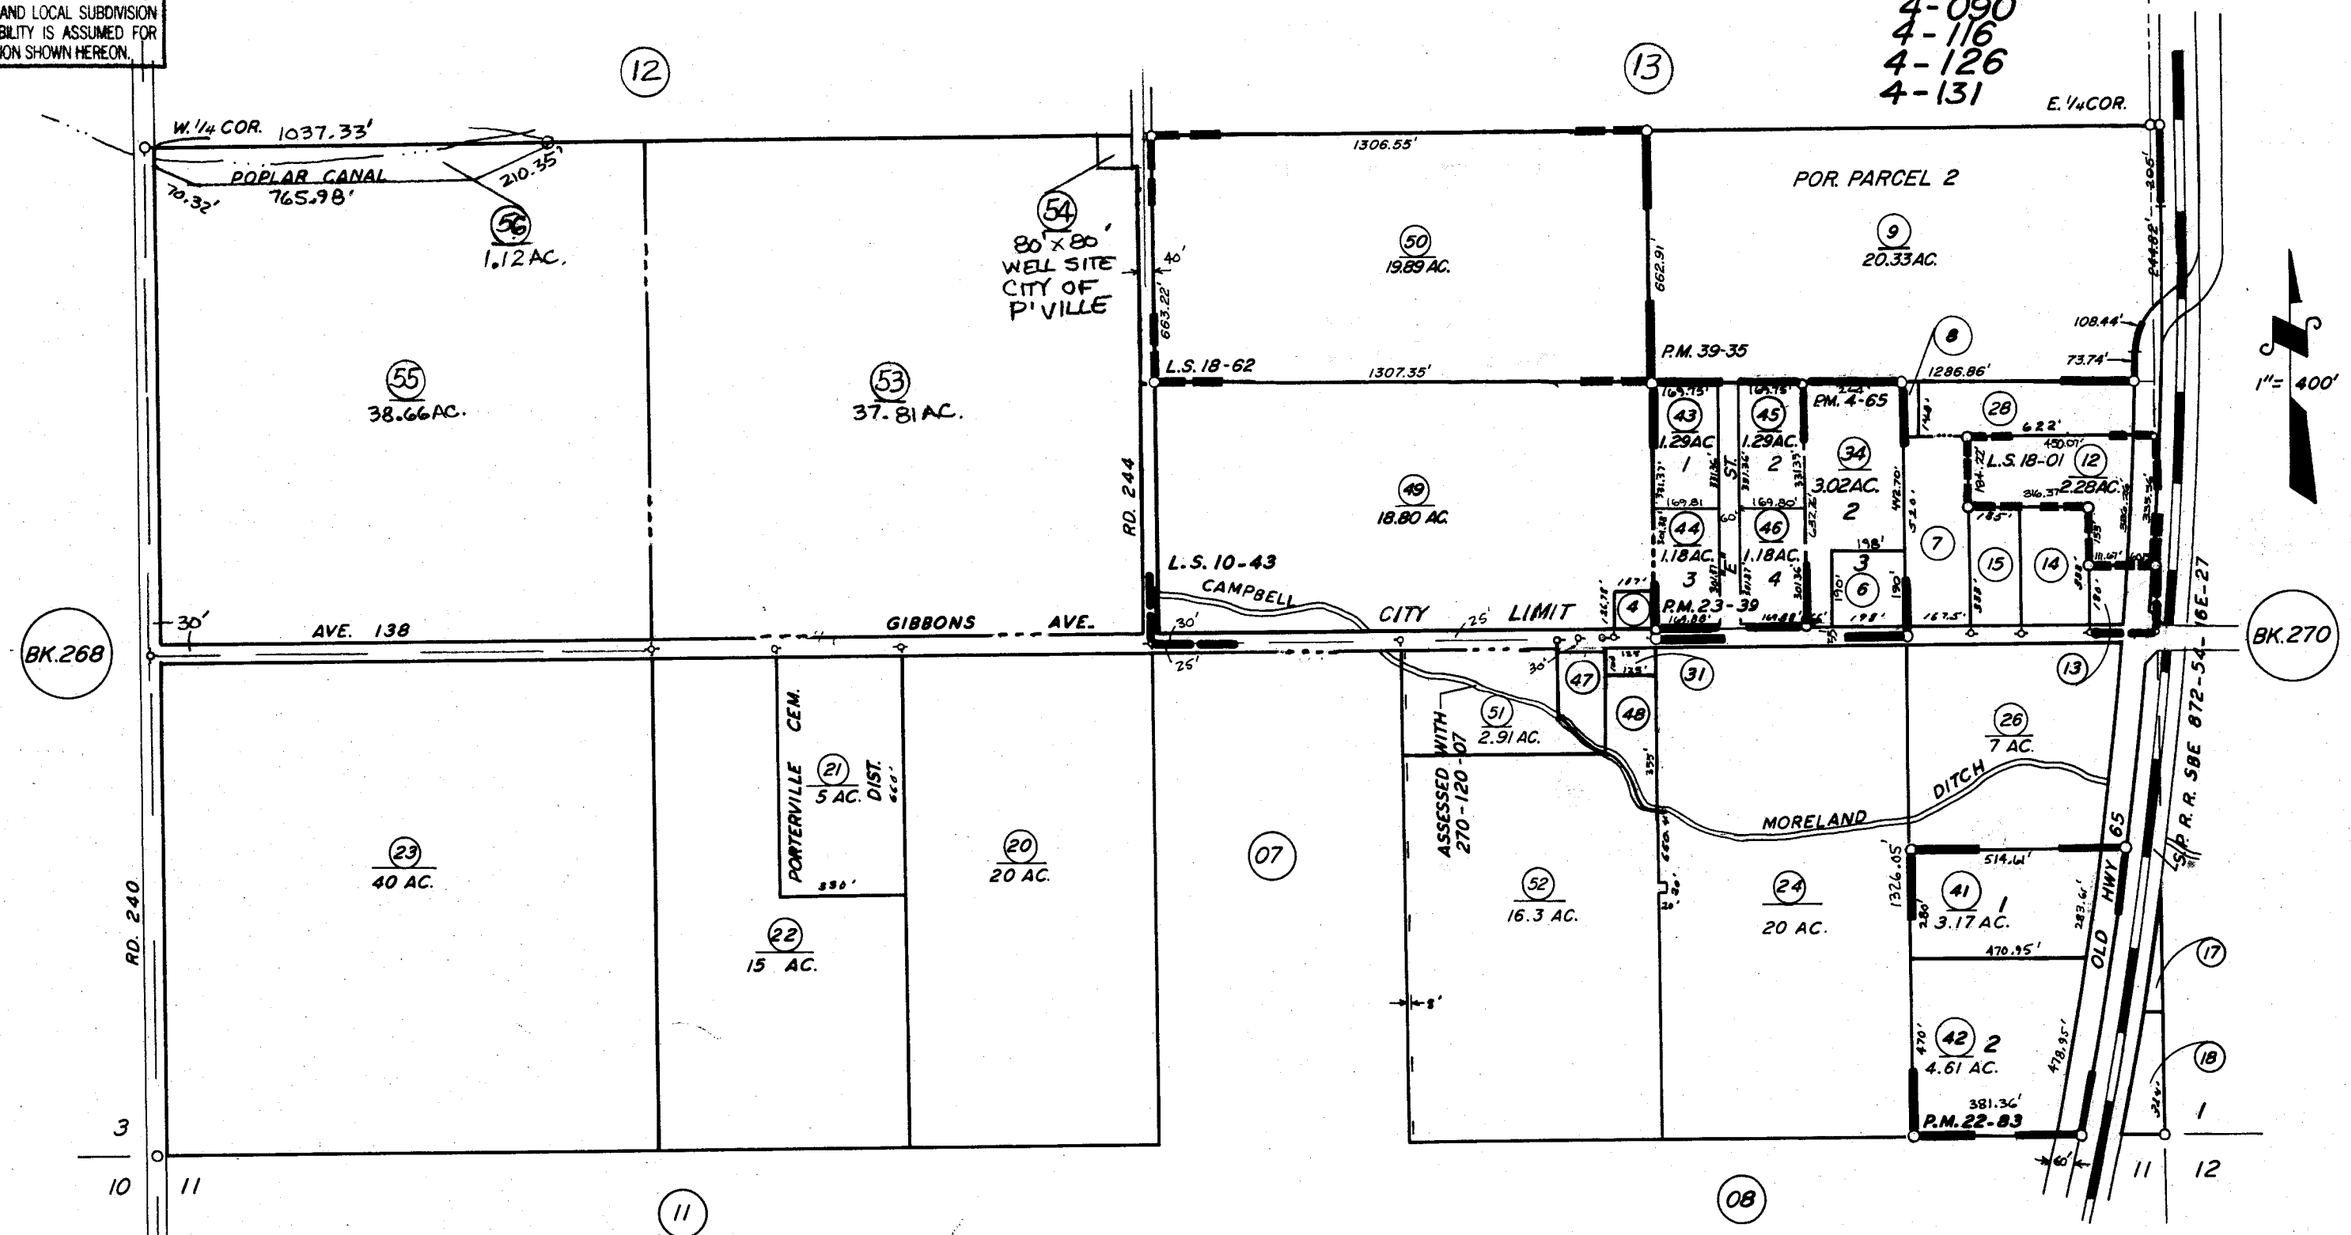

PARCEL MAP 365, P.M. 4-65
PARCEL MAP 2182, P.M. 22-83
PARCEL MAP 2238, P.M. 23-39
POR. RECORD OF SURVEY, L.S. 10-43
RECORD OF SURVEY, L.S. 18-01
PARCEL MAP 3832, P.M. 39-35
RECORD OF SURVEY, L.S. 18-62

CITY OF PORTERVILLE
ASSESSOR'S MAPS BK. 269, PG. 06.
COUNTY OF TULARE, CALIF.

NOTE — ASSESSOR'S BLOCK NUMBERS SHOWN IN ELLIPSES
ASSESSOR'S PARCEL NUMBERS SHOWN IN CIRCLES