SLY. POR. SEC. 2 & WLY. POR. SEC. 1 T. 22S., R. 27E., M.D.B.M.

TAX CODE AREA
126-001
4-084
4-090
4-116
4-126
4-131

269-06

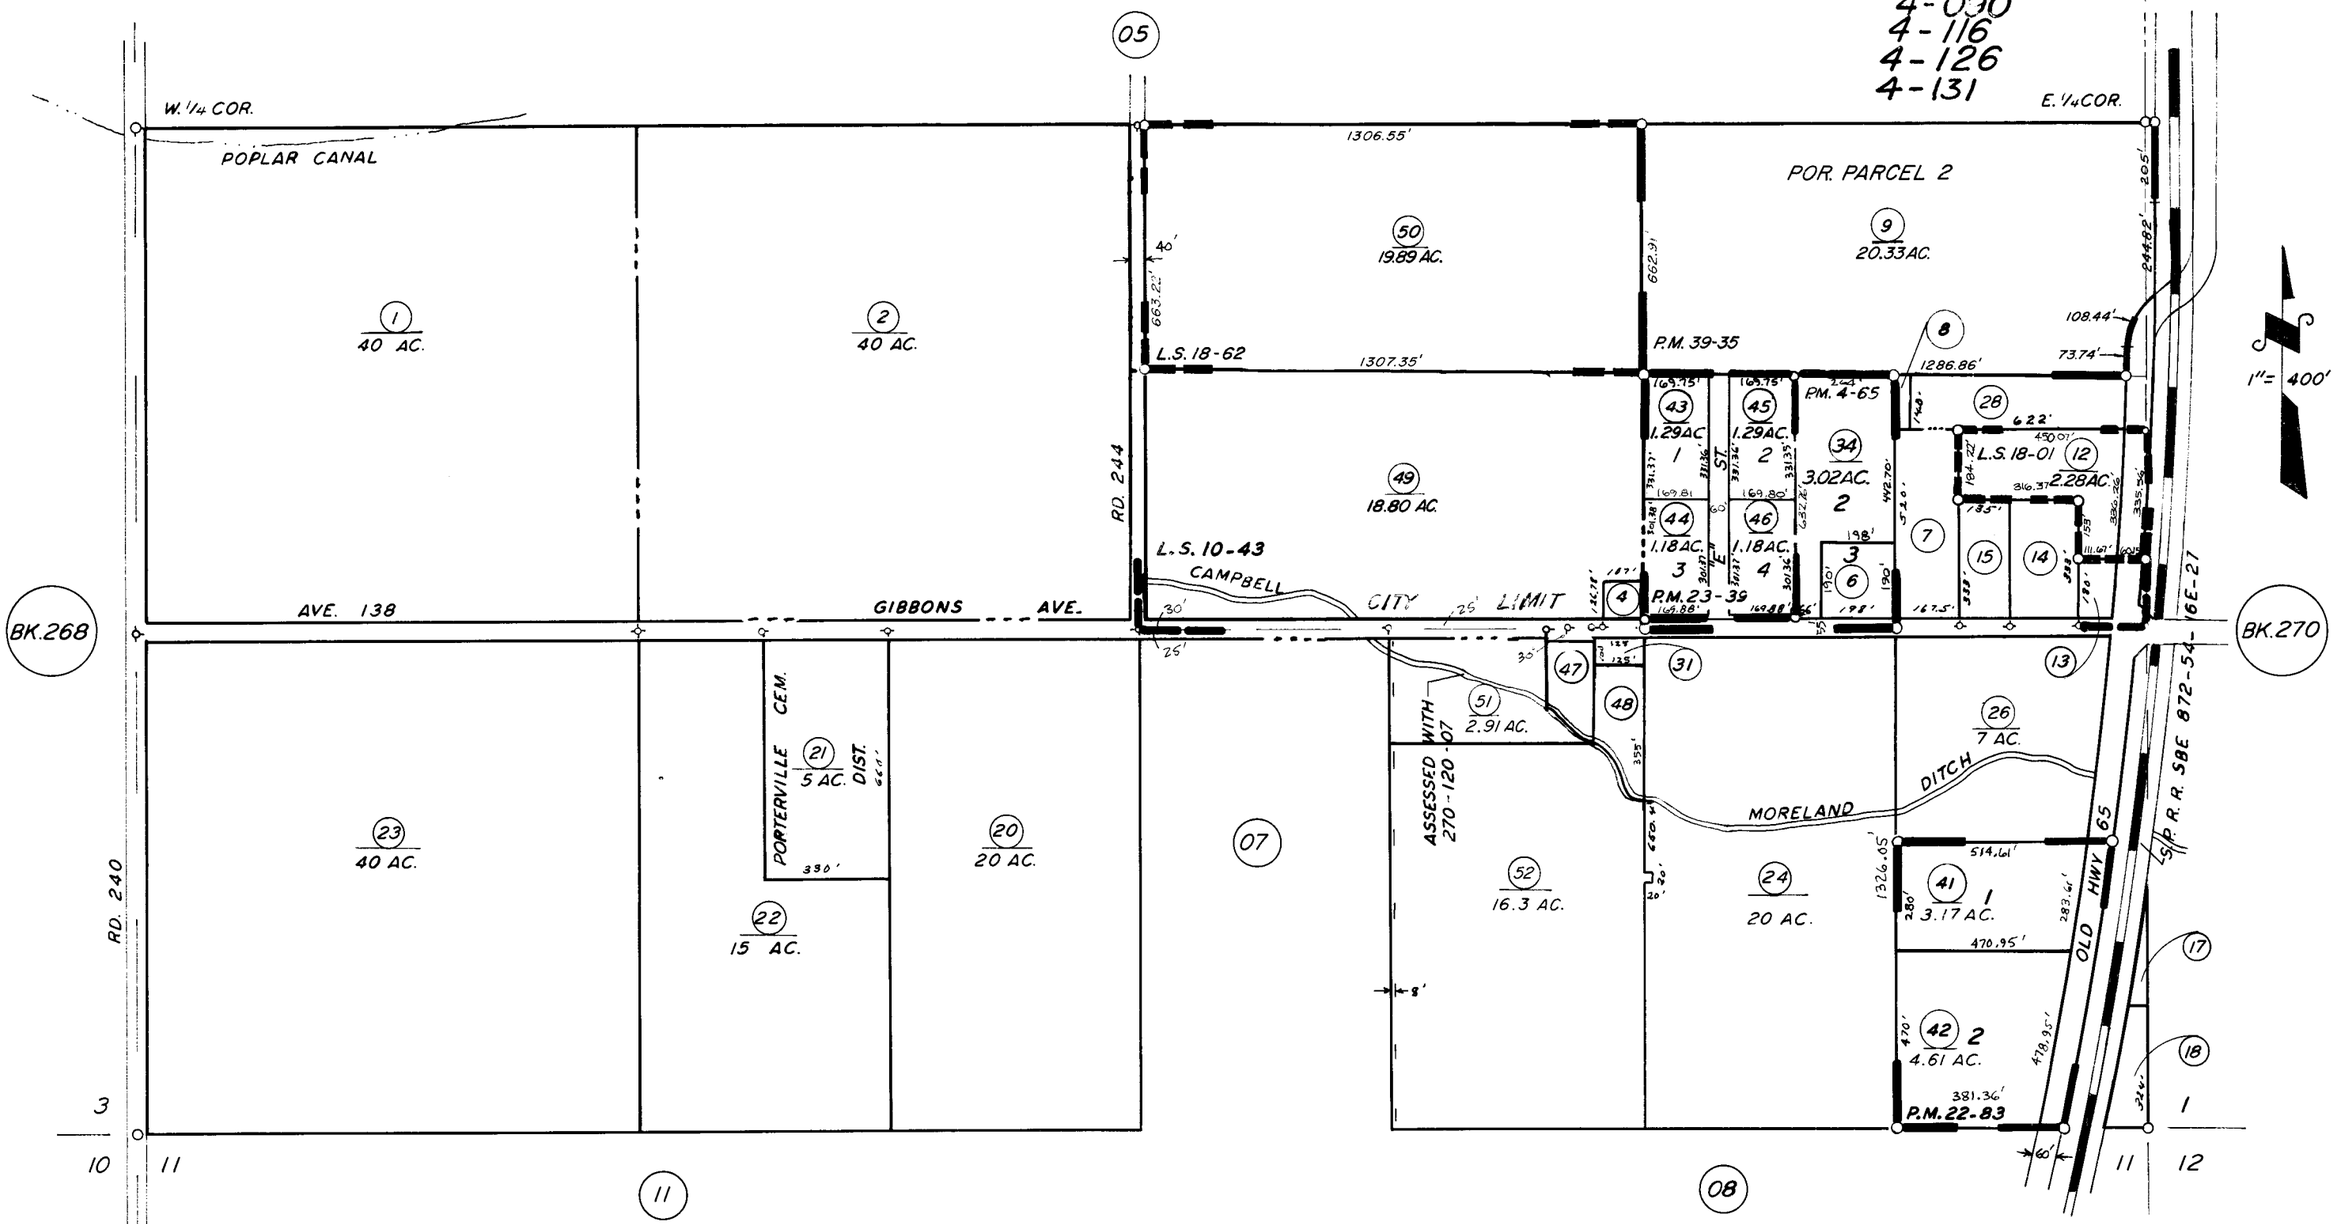

PARCEL MAP 365, P.M. 4-65
PARCEL MAP 2182, P.M. 22-83
PARCEL MAP 2238, P.M. 23-39
POR. RECORD OF SURVEY, L.S. 10-43
RECORD OF SURVEY, L.S. 18-01
PARCEL MAP 3832, P.M. 39-35
RECORD OF SURVEY, L.S. 18-62

CITY OF PORTERVILLE

ASSESSOR'S MAPS BK. 269, PG. 06.

COUNTY OF TULARE, CALIF.

NOTE — ASSESSOR'S BLOCK NUMBERS SHOWN IN ELLIPSES
ASSESSOR'S PARCEL NUMBERS SHOWN IN CIRCLES