SLY. POR. SEC. 11 T. 22 S., R. 27 E., M.D.B. & M.

TAX CODE AREA 269-09

126-001
94-000

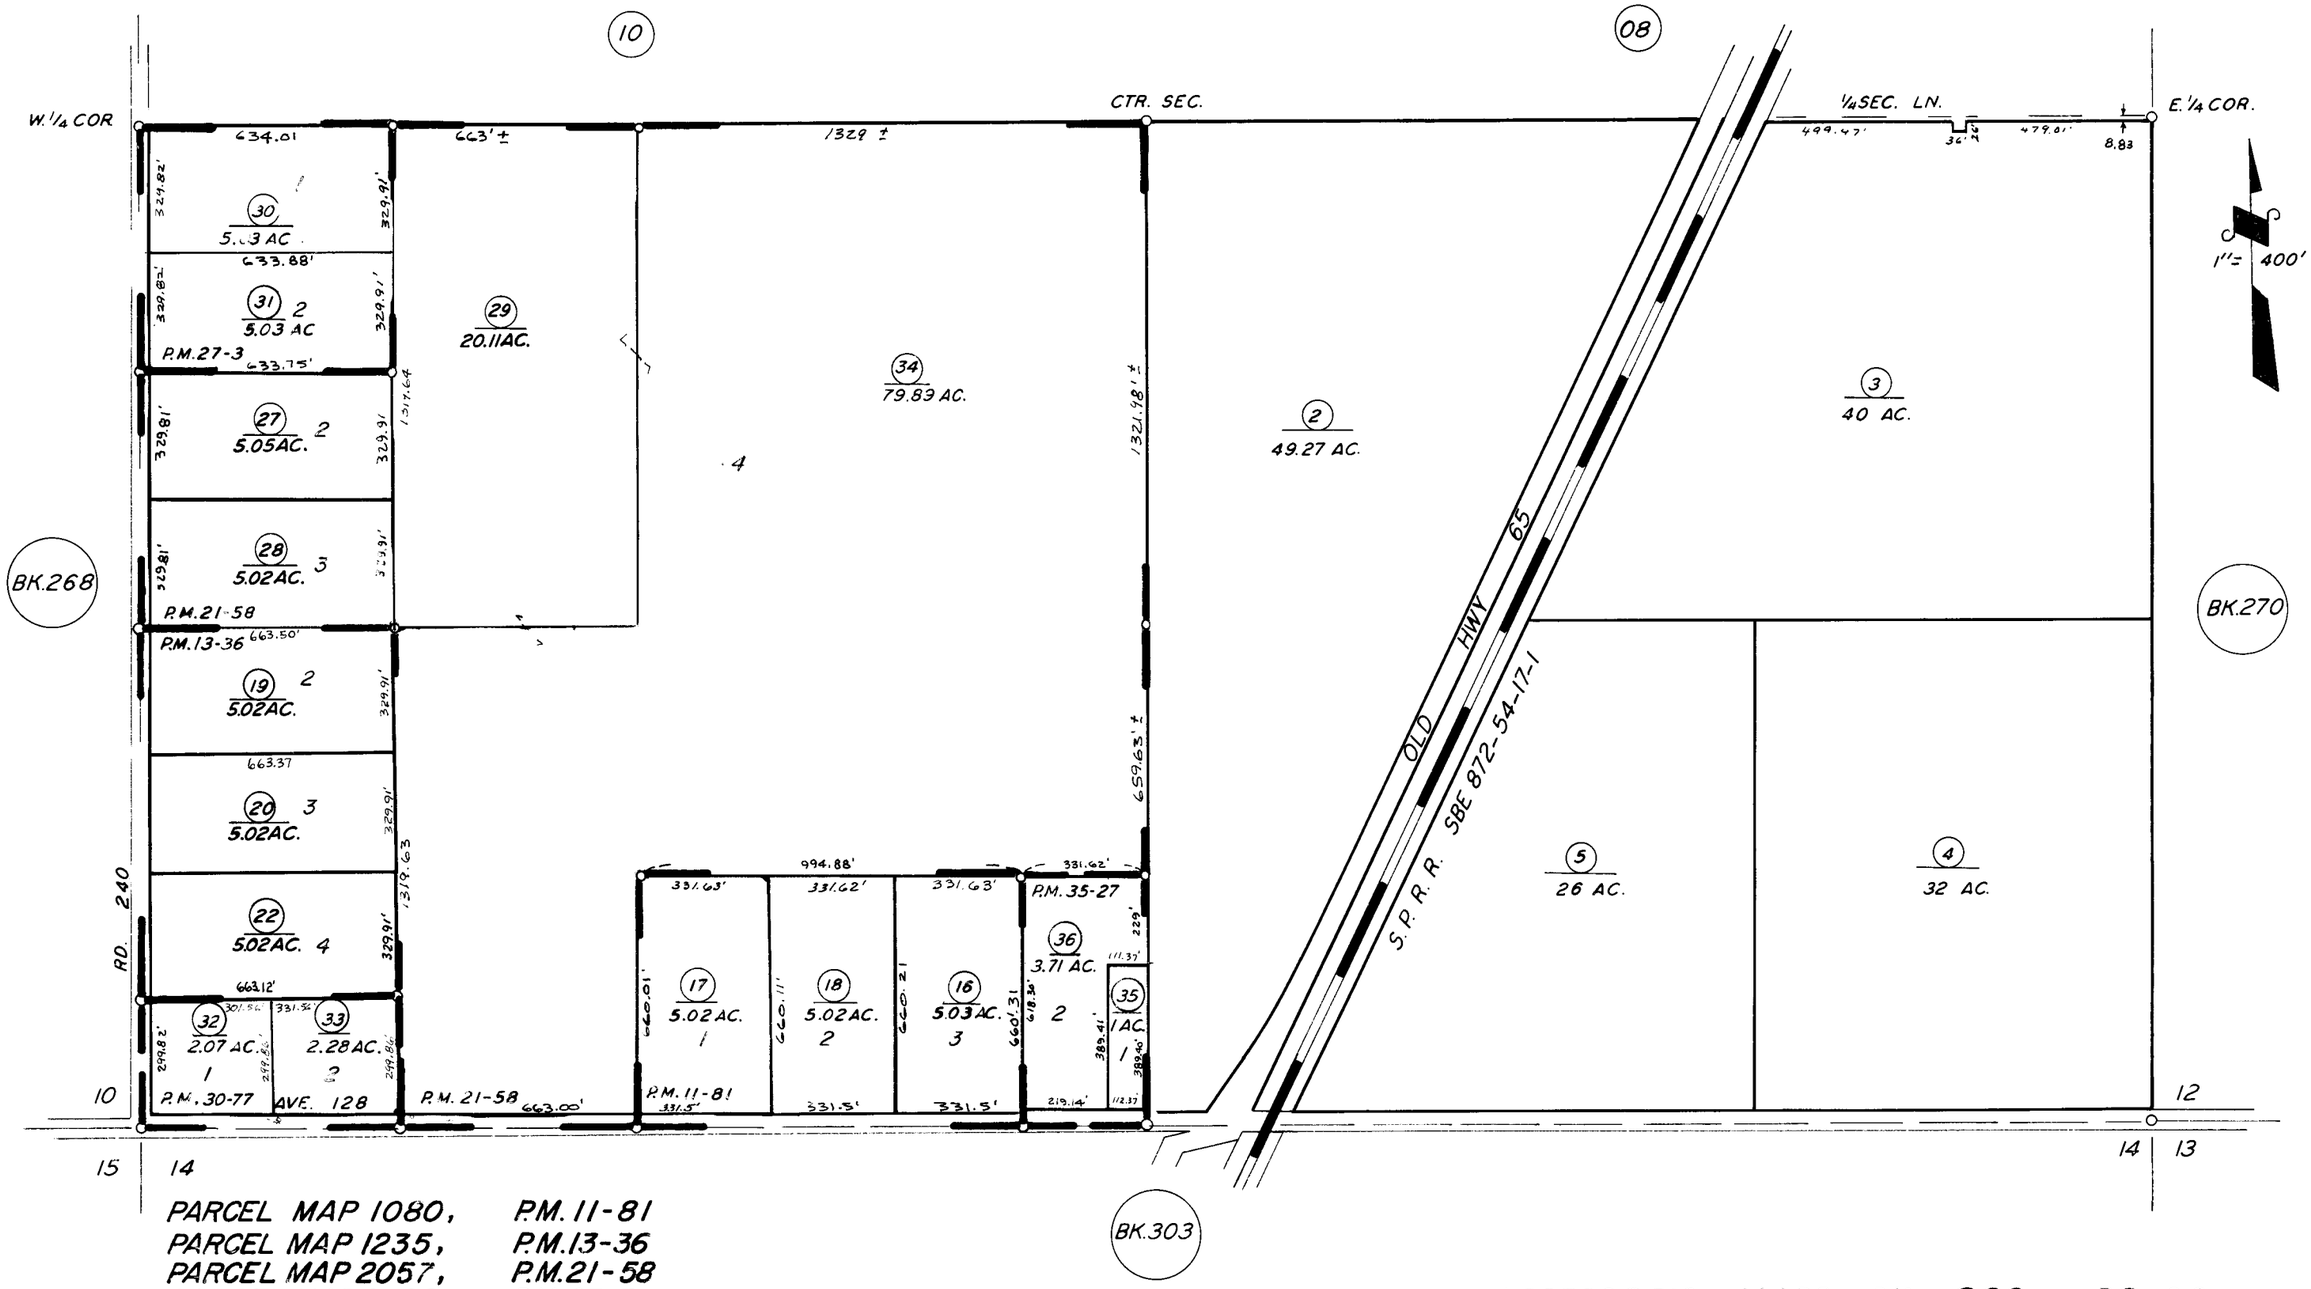

PARCEL MAP 1080, P.M. 11-81
PARCEL MAP 1235, P.M. 13-36
PARCEL MAP 2057, P.M. 21-58
PARCEL MAP 2602, P.M. 27-3
PARCEL MAP 2976, P.M. 30-77
PARCEL MAP 3425, P.M. 35-27

ASSESSOR'S MAPS BK. 269, PG. 09.
COUNTY OF TULARE, CALIF.

NOTE — ASSESSOR'S BLOCK NUMBERS SHOWN IN ELLIPSES
ASSESSOR'S PARCEL NUMBERS SHOWN IN CIRCLES