S1/2 OF NW1/4 SEC.2, T.22S., R.27E., M.D.B.&M.

Tax Area Codes 269–12
004–132
004–143
004–130
004–116

DISCLAIMER

THIS MAP WAS PREPARED FOR LOCAL PROPERTY ASSESSMENT PURPOSES ONLY AND THE PARCELS SHOWN HEREON MAY NOT COMPLY WITH STATE AND LOCAL SUBDIVISION ORDINANCES, AND NO LIABILITY IS ASSUMED FOR THE USE OF THE INFORMATION SHOWN HEREON.

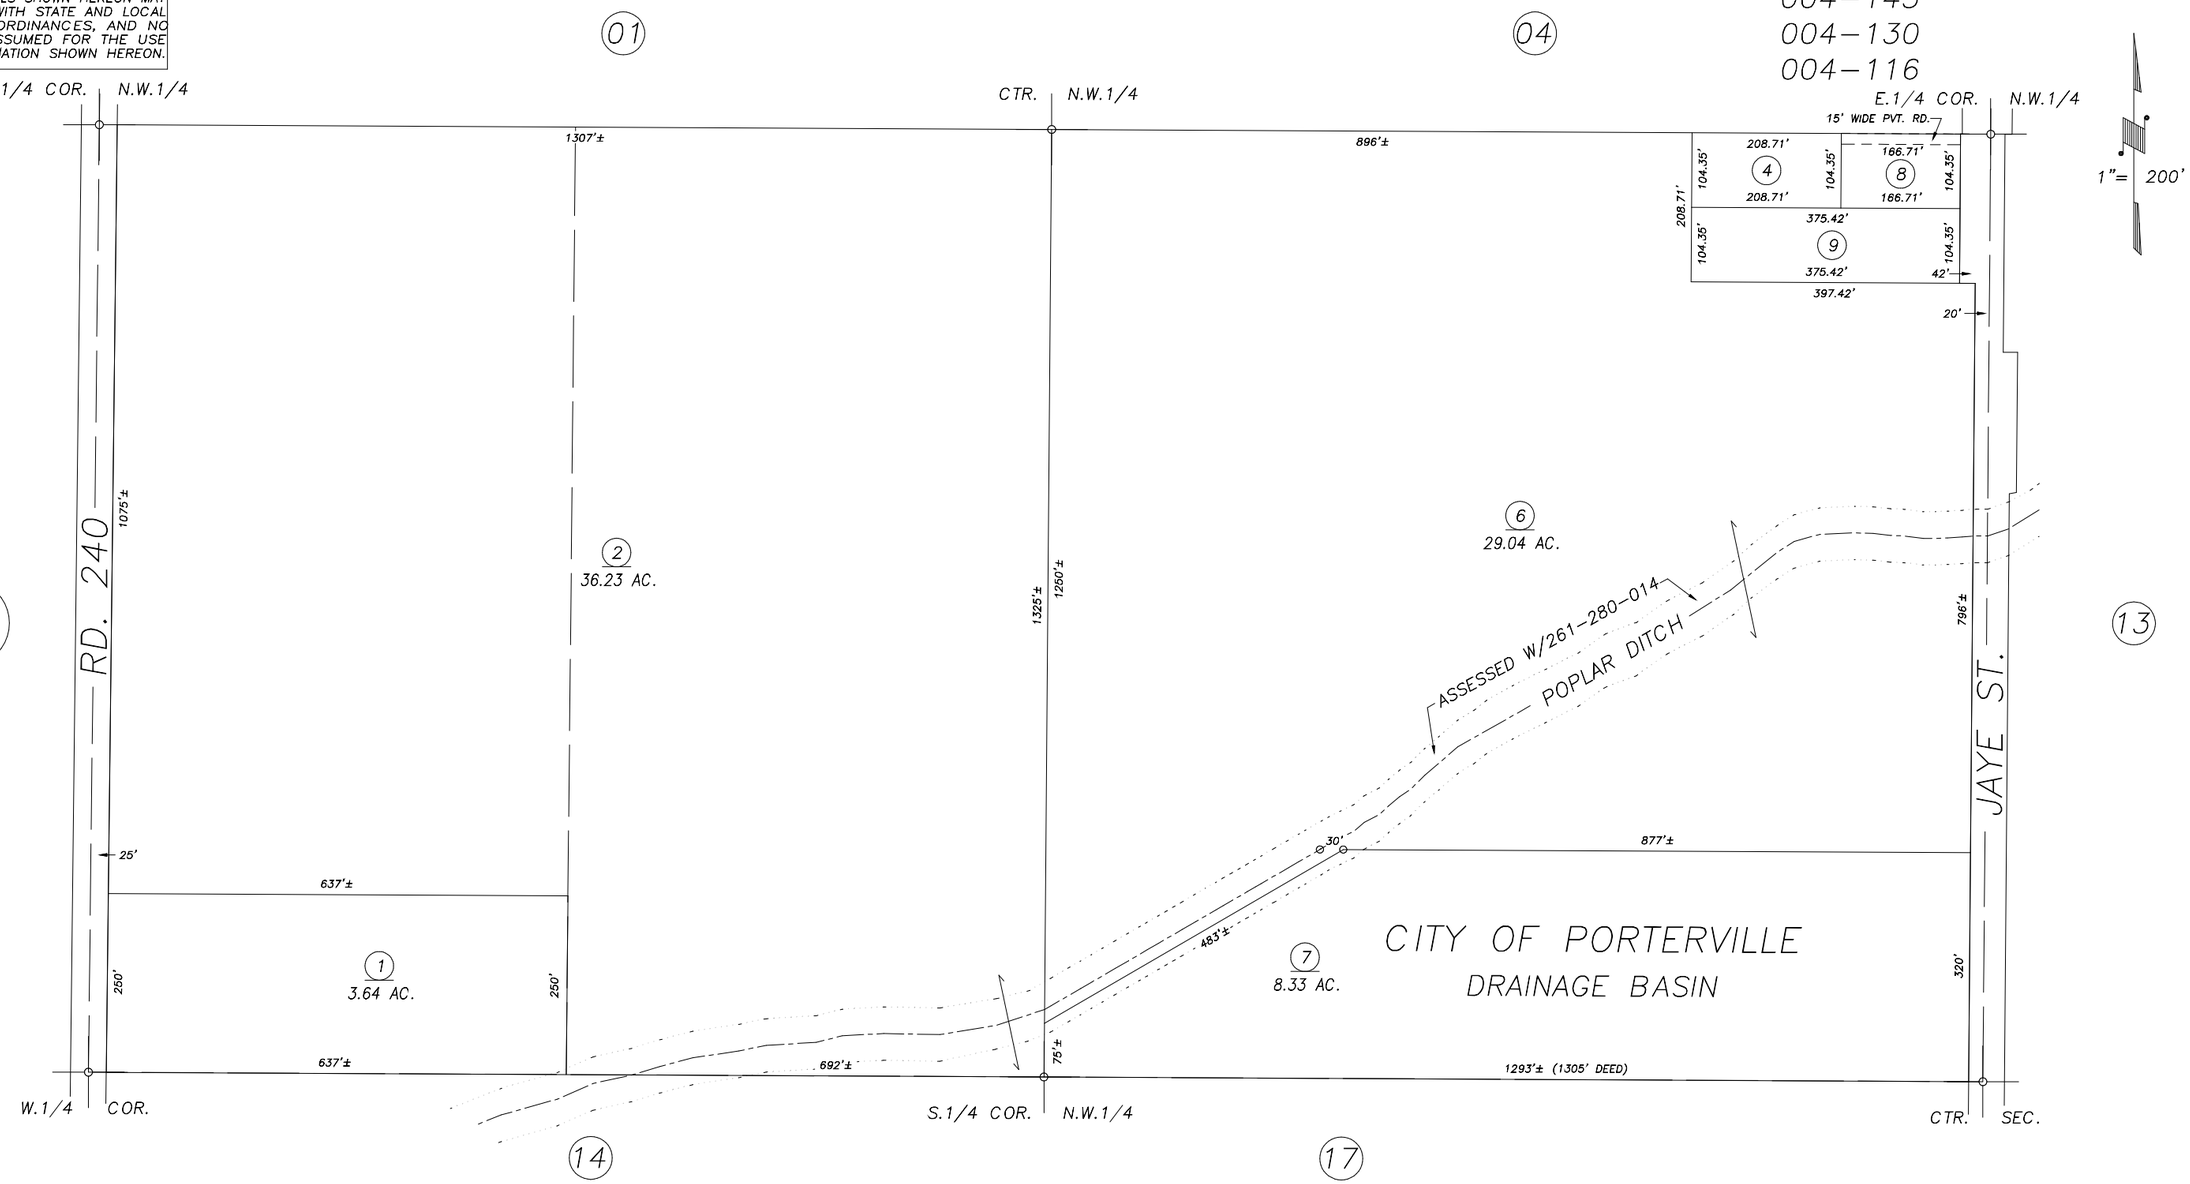

POR. RECORD OF SURVEY, L.S. 31–38 (SEC. 2, ETC.)

CITY OF PORTERVILLE
ASSESSOR'S MAPS BK.269 , PG.12
COUNTY OF TULARE, CALIFORNIA, U.S.A.

NOTE: Assessor's Parcel Numbers Shown in Circles (1)
Assessor's Block Numbers Shown in Elipses (123)

REVISION	DATE	TECH
2010–0065845	05/15/2013	RLW