DISCLAIMER

THIS MAP WAS PREPARED FOR LOCAL PROPERTY ASSESSMENT PURPOSES ONLY AND THE PARCELS SHOWN HEREON MAY NOT COMPLY WITH STATE AND LOCAL SUBDIVISION ORDINANCES, AND NO LIABILITY IS ASSUMED FOR THE USE OF THE INFORMATION SHOWN HEREON.

POR. N1/2 SEC.2, T.22S., R.27E., M.D.B.&M.

Tax Area Codes 269–13
004–000
004–084
004–143

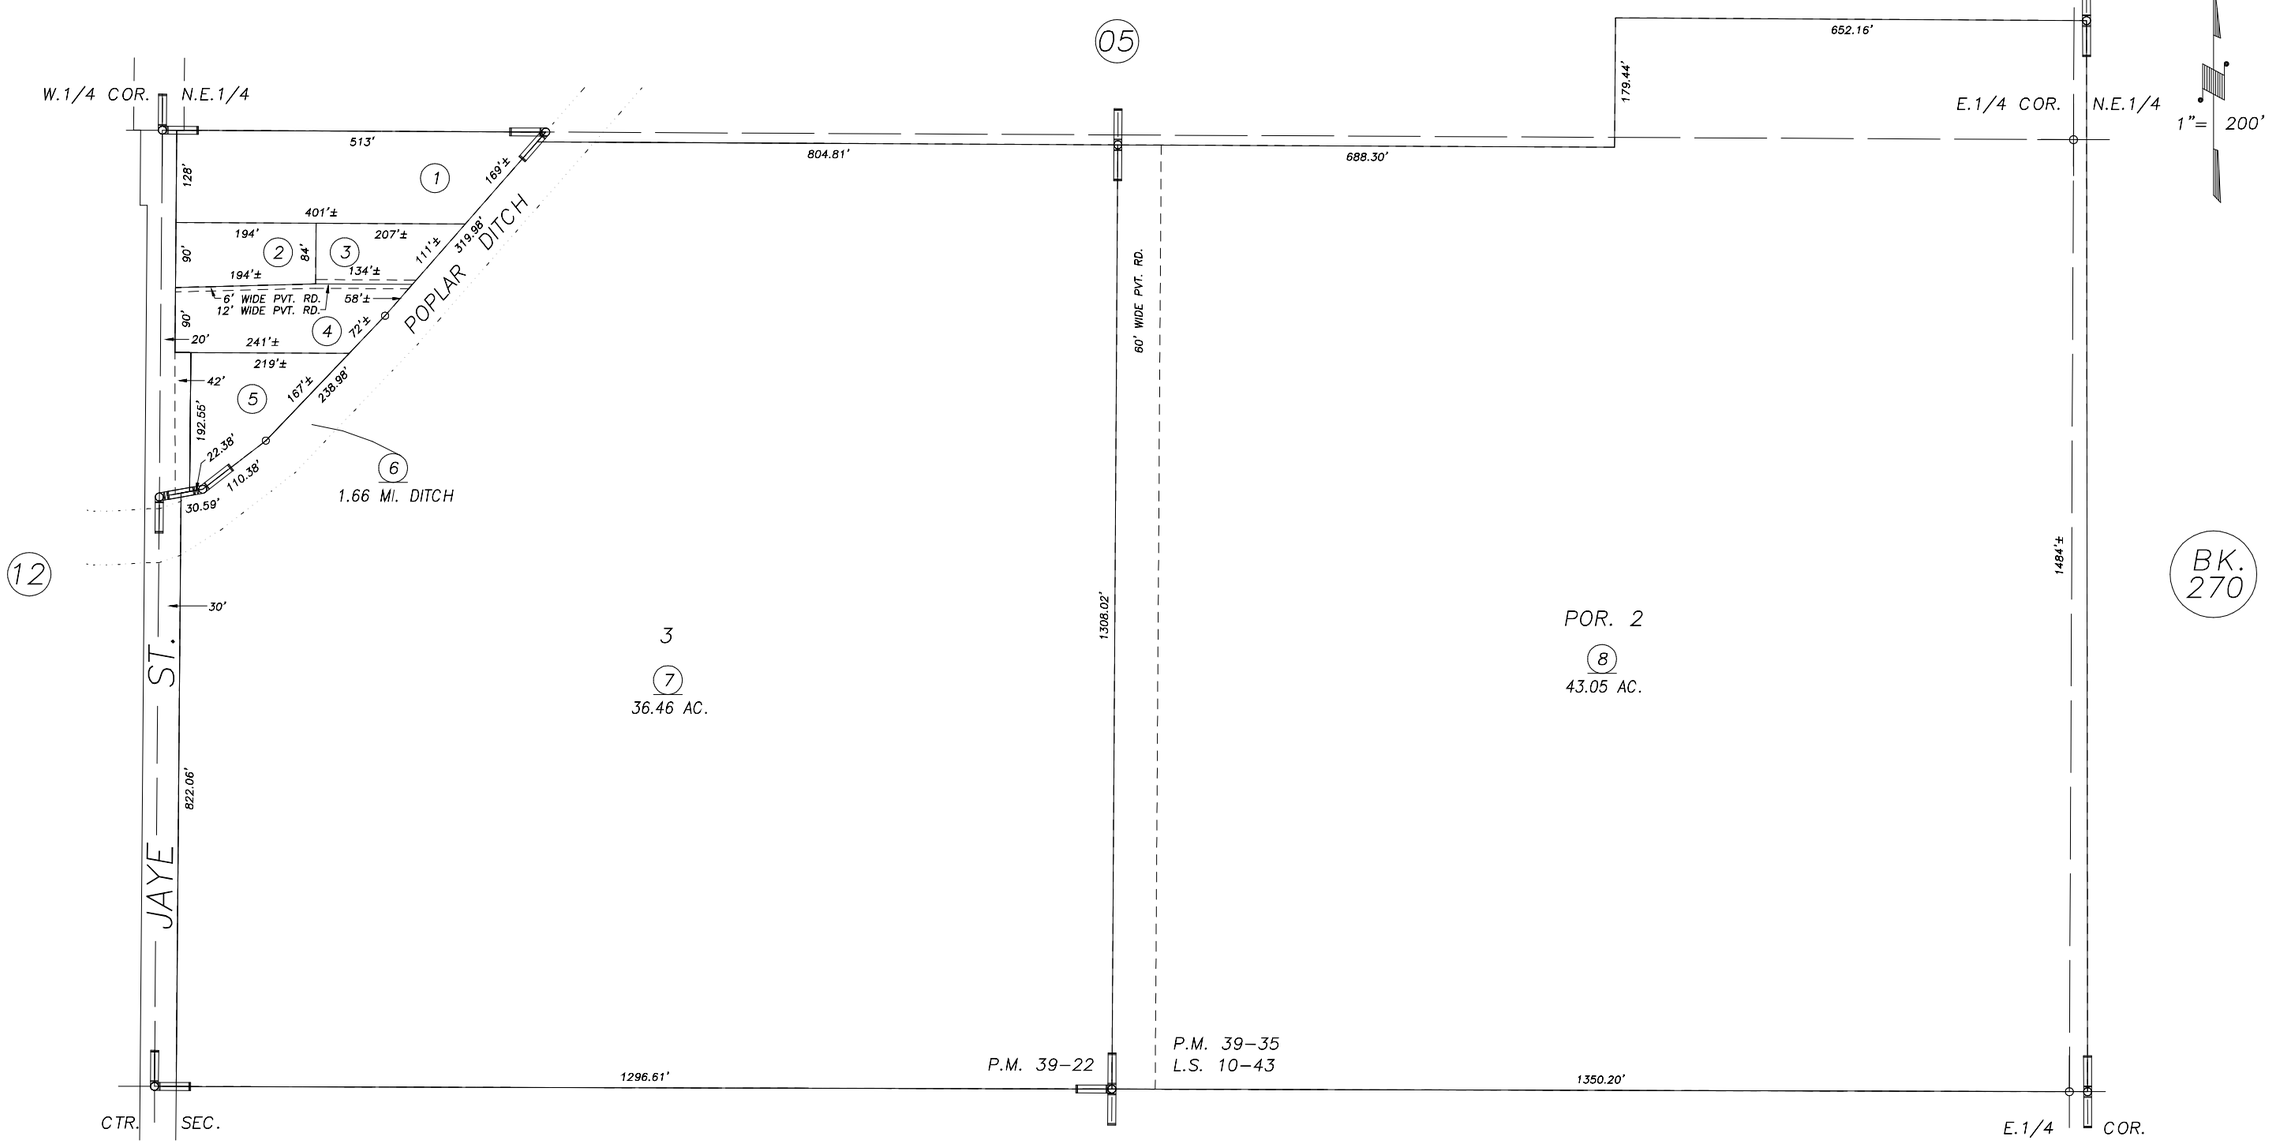

POR. RECORD OF SURVEY, L.S. 10–43
POR. PARCEL MAP 3819, P.M. 39–22
POR. PARCEL MAP 3832, P.M. 39–35

CITY OF PORTERVILLE
ASSESSOR'S MAPS BK.269 , PG.13
COUNTY OF TULARE, STATE OF CALIFORNIA, U.S.A.

NOTE: Assessor's Parcel Numbers Shown in Circles (1)
Assessor's Block Numbers Shown in Elipses (123)

REVISION	DATE	TECH
CAD CONVERSION	03/12/2003	PHN