72

DISCLAIMER

THIS MAP WAS PREPARED FOR LOCAL PROPERTY ASSESSMENT PURPOSES ONLY. THE PARCELS SHOWN HEREON MAY NOT COMPLY WITH STATE AND LOCAL SUBDIVISION ORDINANCES. NO LIABILITY IS ASSUMED FOR THE USE OF THE INFORMATION HEREON.

REVISED: 05/02/2013
REASON: 2003-0011141
CAD TECH: NFL

ELY. POR. OF N1/2 OF SW1/4 OF SEC. 1, T.22S., R.27E., M. D. B. & M.

TAX CODE AREA **270-13**
126-001

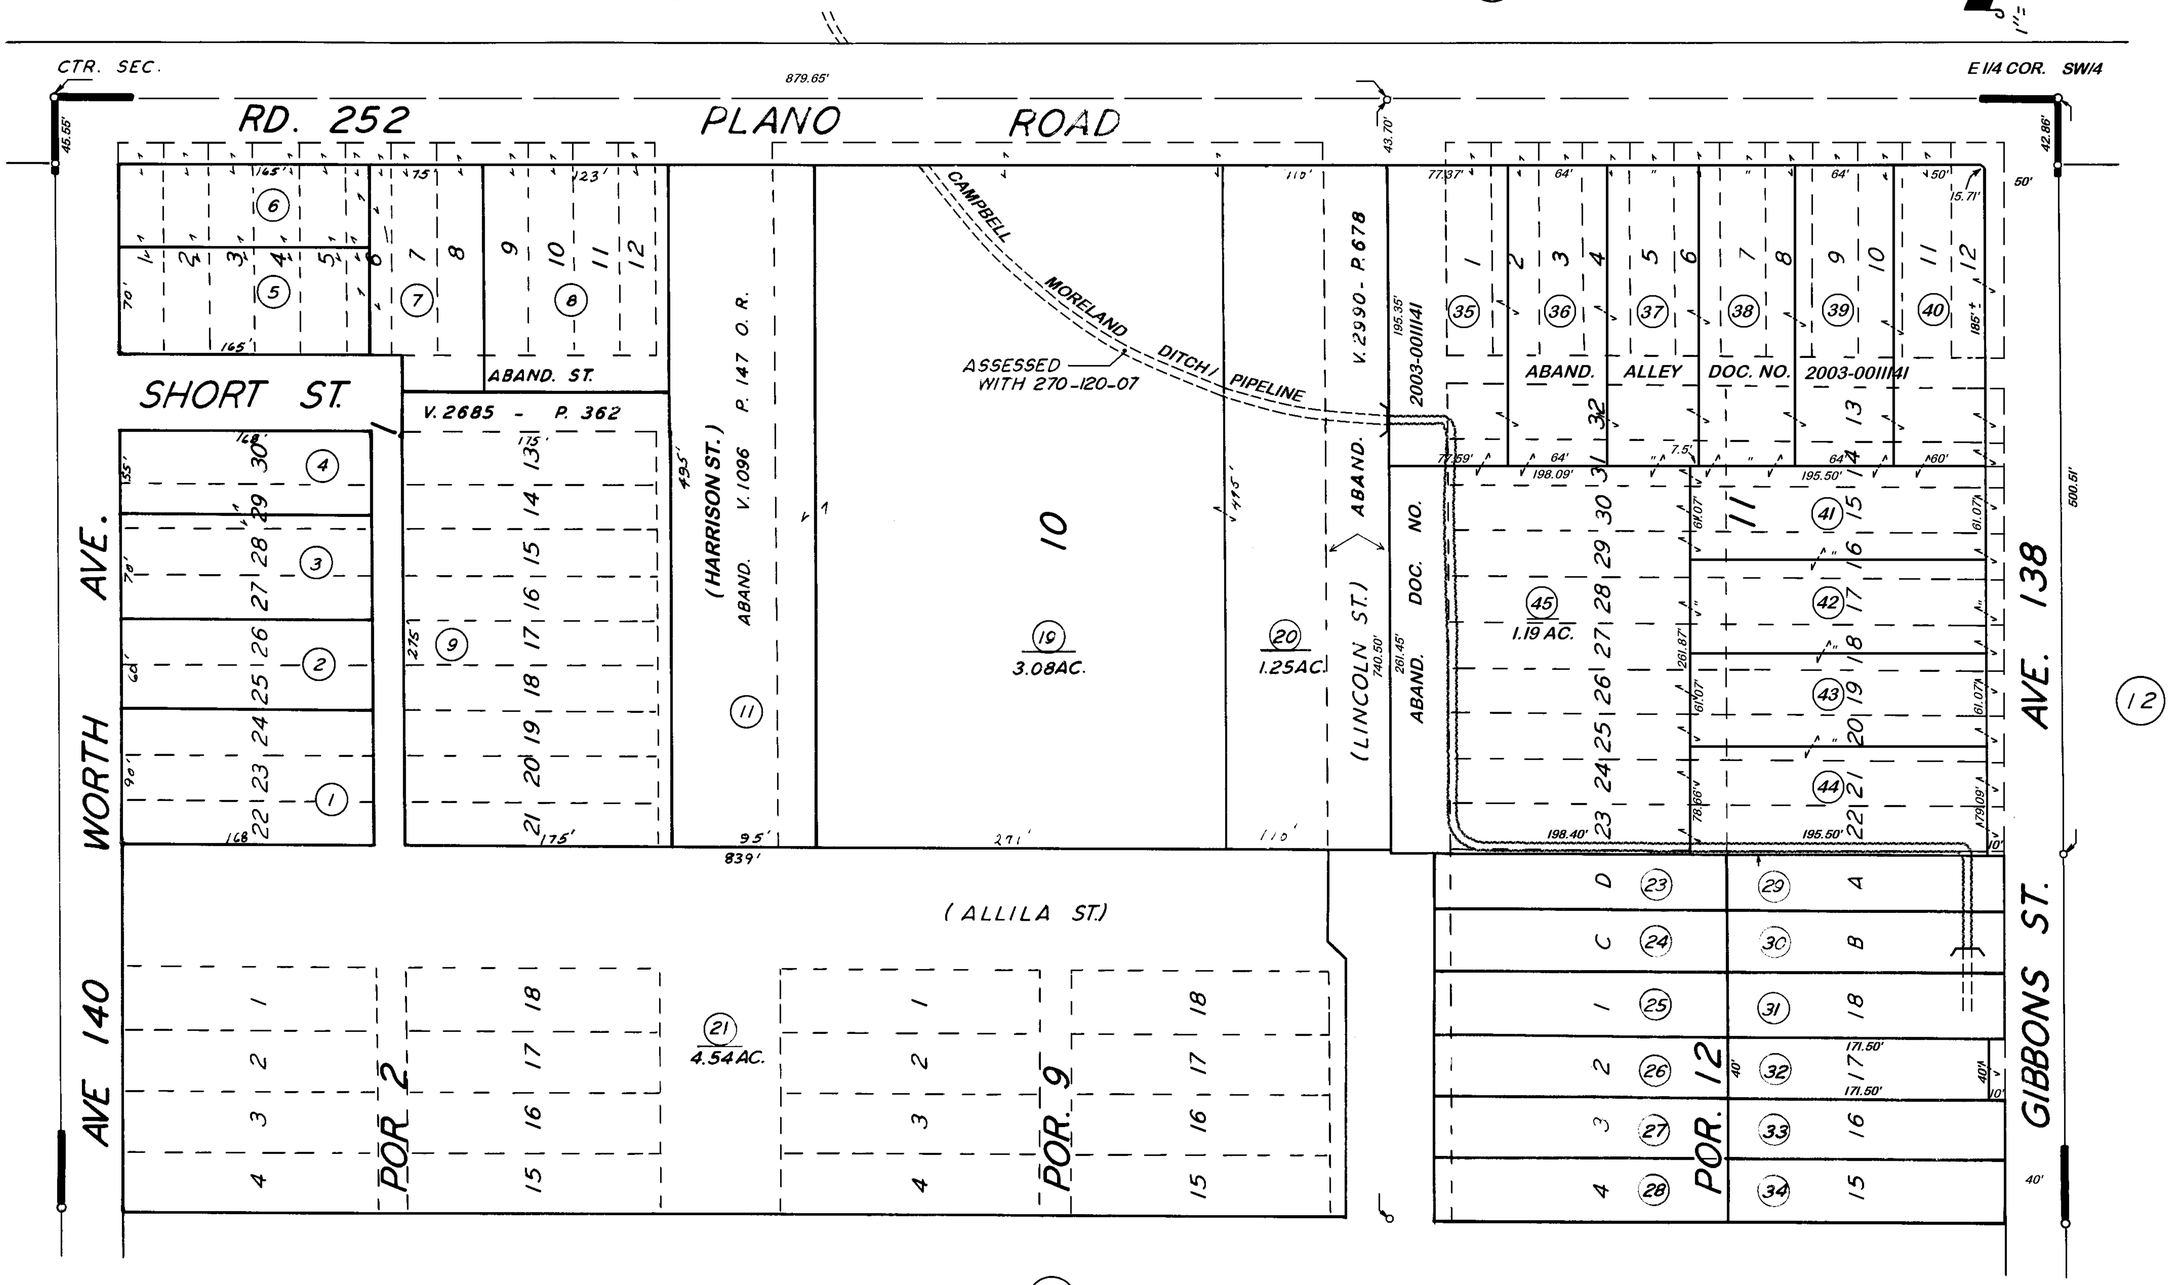

POR. OF PLANO, R. M. 5-40.

ASSESSOR'S MAPS BK. 270, PG. 13.
COUNTY OF TULARE, CALIF.

NOTE -- ASSESSOR'S BLOCK NUMBERS SHOWN IN ELLIPSES
ASSESSOR'S PARCEL NUMBERS SHOWN IN CIRCLES

4-11-6