W1/2 OF SW1/4 SEC.6, T.22S., R.28E., M.D.B.&M.

Tax Area Codes 271–01
126–001

1" = 200'

BASIS OF BEARINGS: P.M. 46–5

DISCLAIMER

THIS MAP WAS PREPARED FOR LOCAL PROPERTY ASSESSMENT PURPOSES ONLY AND THE PARCELS SHOWN HEREON MAY NOT COMPLY WITH STATE AND LOCAL SUBDIVISION ORDINANCES, AND NO LIABILITY IS ASSUMED FOR THE USE OF THE INFORMATION SHOWN HEREON.

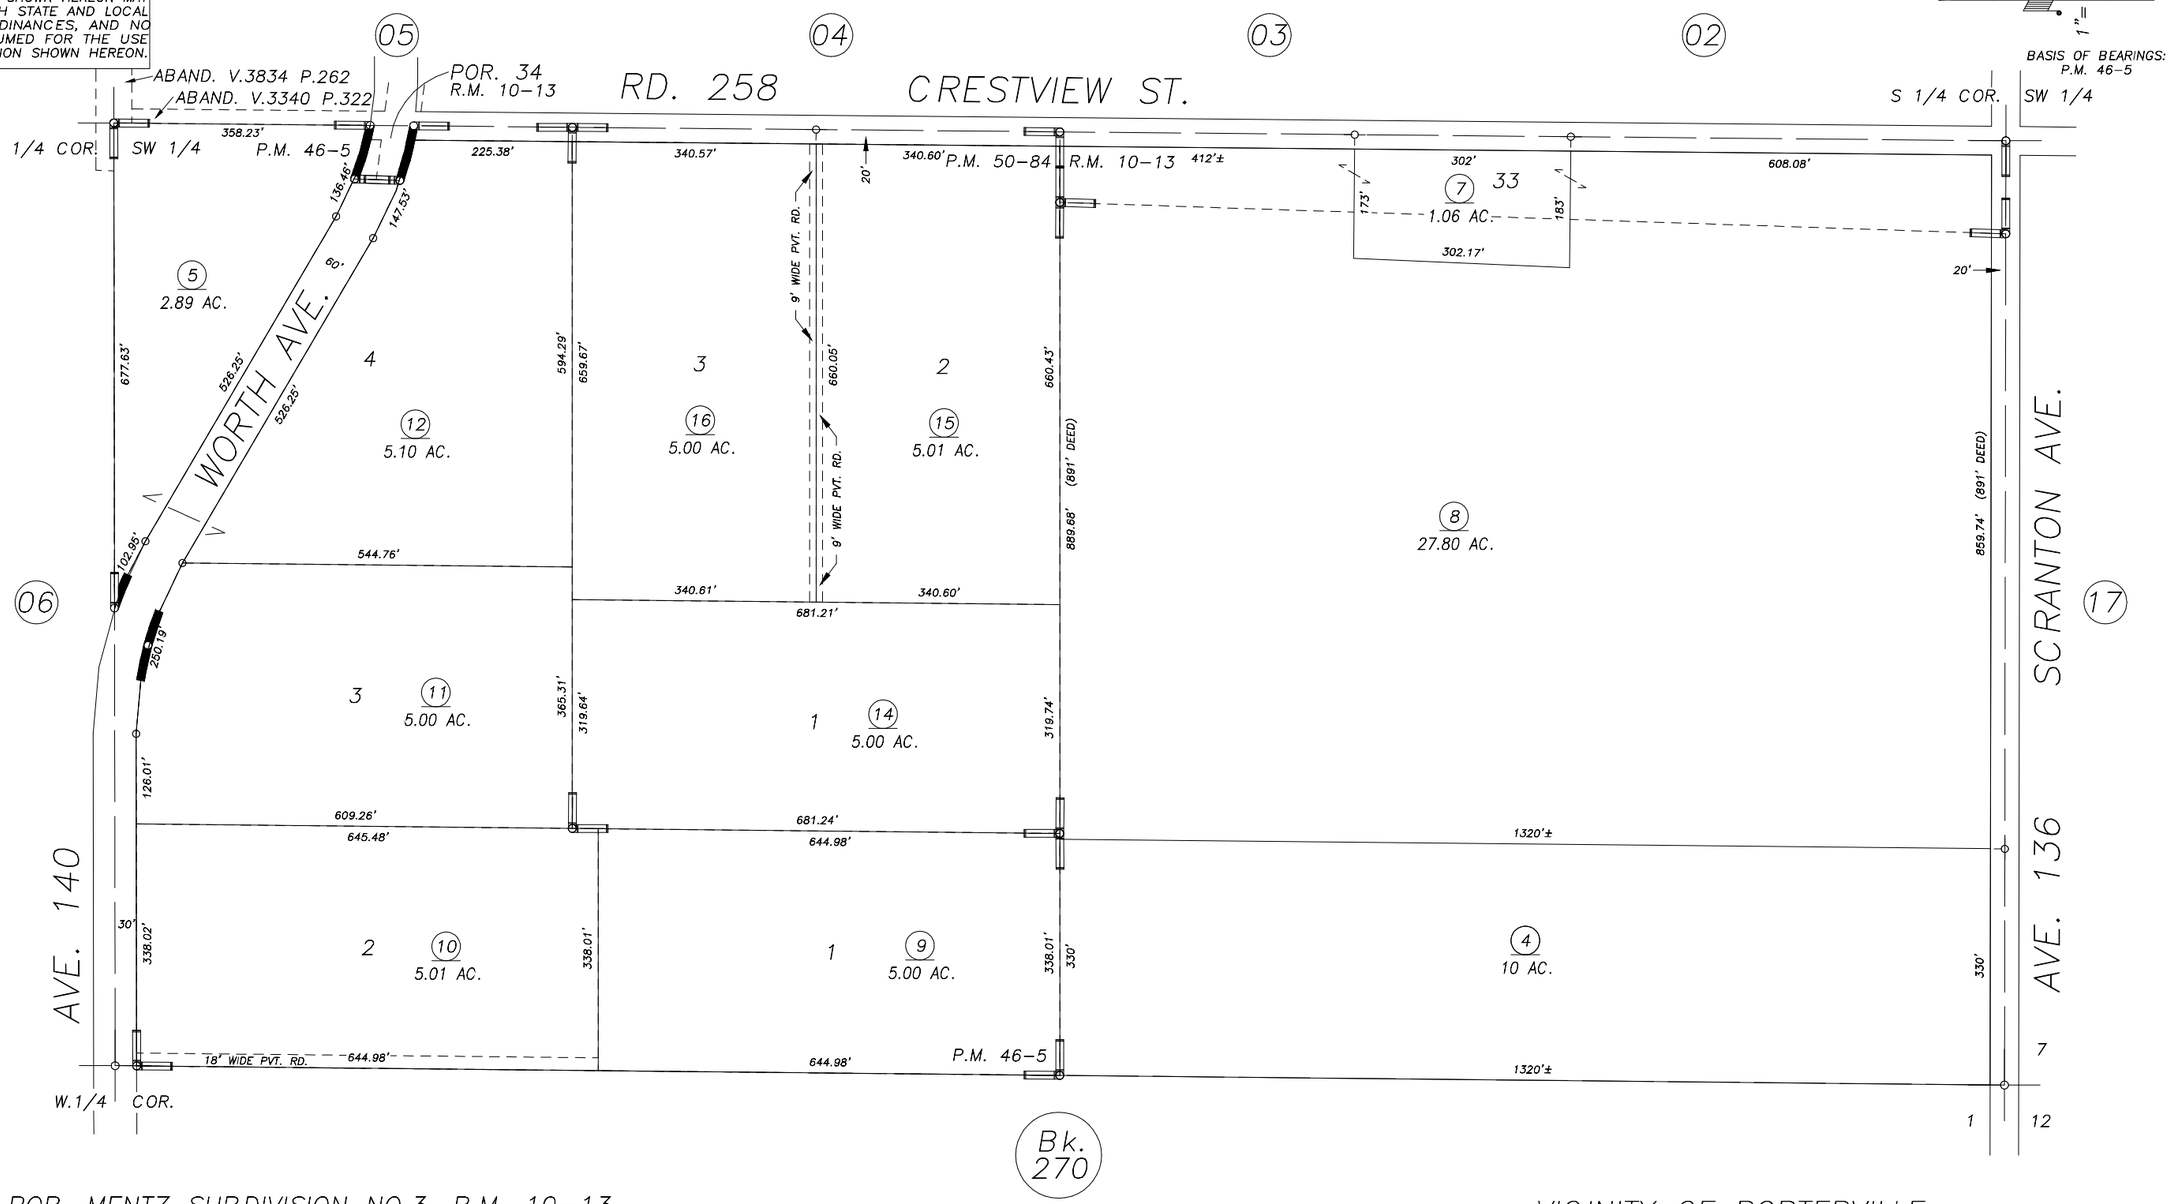

POR. MENTZ SUBDIVISION NO.3, R.M. 10–13
PARCEL MAP NO. 4500, P.M. 46–5
PARCEL MAP NO. 4979, P.M. 50–84

VICINITY OF PORTERVILLE
ASSESSOR'S MAPS BK.271 , PG.01
COUNTY OF TULARE, CALIFORNIA, U.S.A.

NOTE: Assessor's Parcel Numbers Shown in Circles (1)
Assessor's Block Numbers Shown in Elipses (123)

REVISION	DATE	TECH
2009–0063382	11/16/2012	RLW