S'LY. POR. NE 1/4 OF SW 1/4 SEC. 6, T.22S., R.28E., M.D.B.&M.

TAX CODE AREA 271-04

126-001

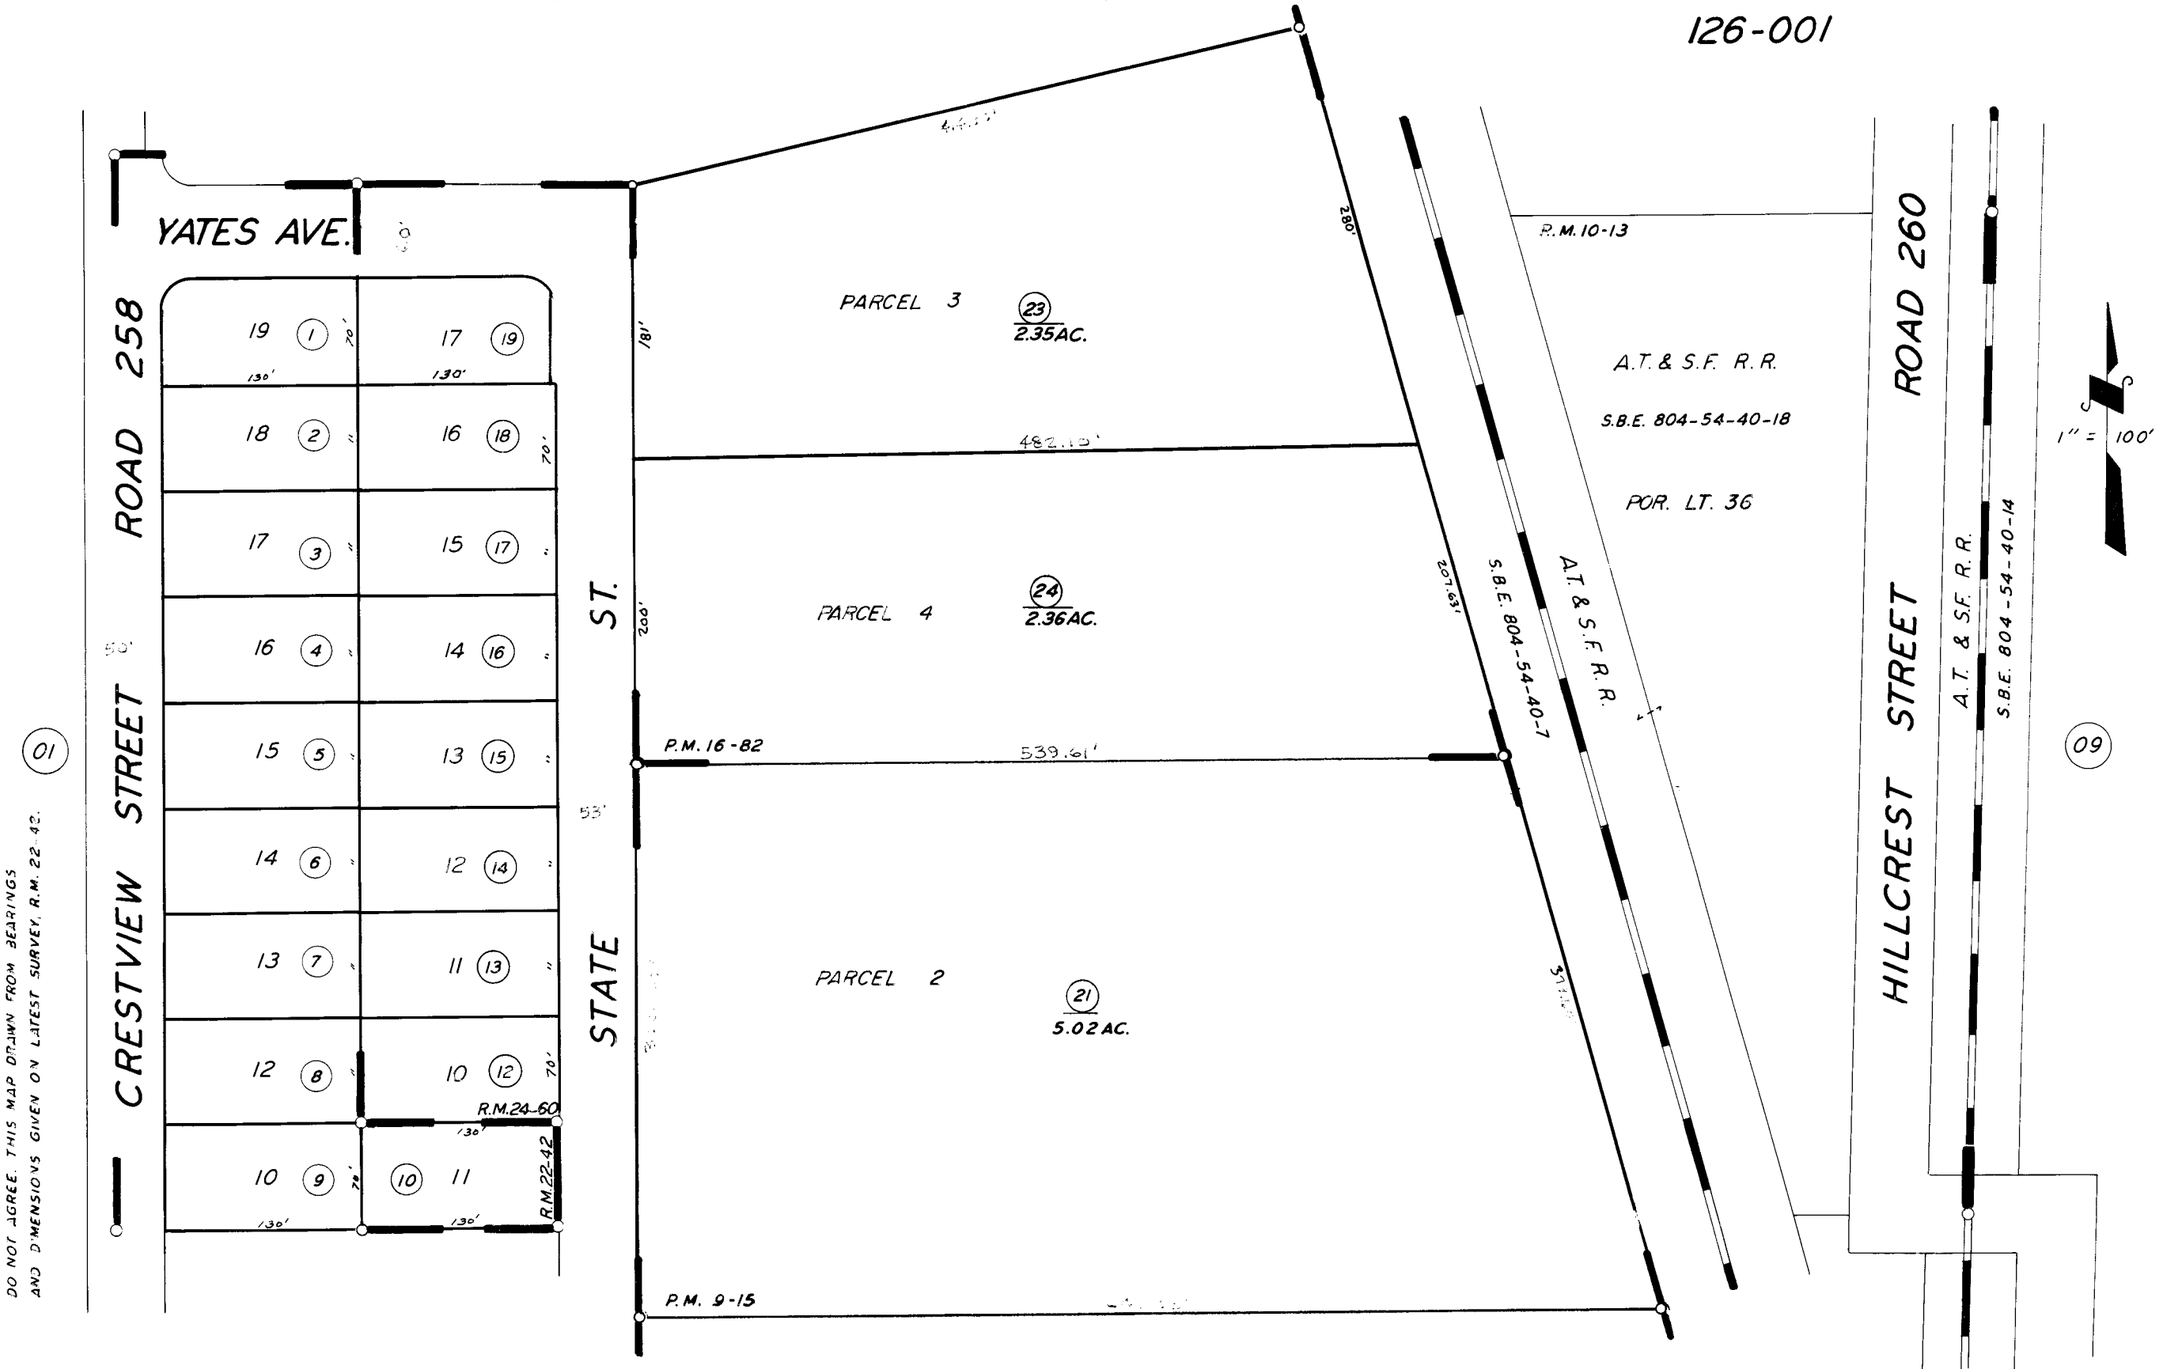

NOTE: SURVEY OF MENTZ SUB. & SURVEY OF TRACT NO. 288 DO NOT AGREE. THIS MAP DRAWN FROM BEARINGS AND DIMENSIONS GIVEN ON LATEST SURVEY, R.M. 22-42.

POR. MENTZ SUB. NO. 3, R.M. 10-13
POR. TRACT NO. 288, R.M. 22-42
POR. TRACT NO. 413, R.M. 24-60
POR. PARCEL MAP 815, P.M. 9-15
POR. PARCEL MAP 1581, P.M. 16-82

ASSESSOR'S MAPS BK. 271, PG. 04.

COUNTY OF TULARE, CALIF.

NOTE — ASSESSOR'S BLOCK NUMBERS SHOWN IN ELLIPSES
ASSESSOR'S PARCEL NUMBERS SHOWN IN CIRCLES