N. ½ SEC. 5, T. 22 S., R. 28 E., M.D.B. & M.

TAX CODE AREA 282-02
126-006
126-001
4-005

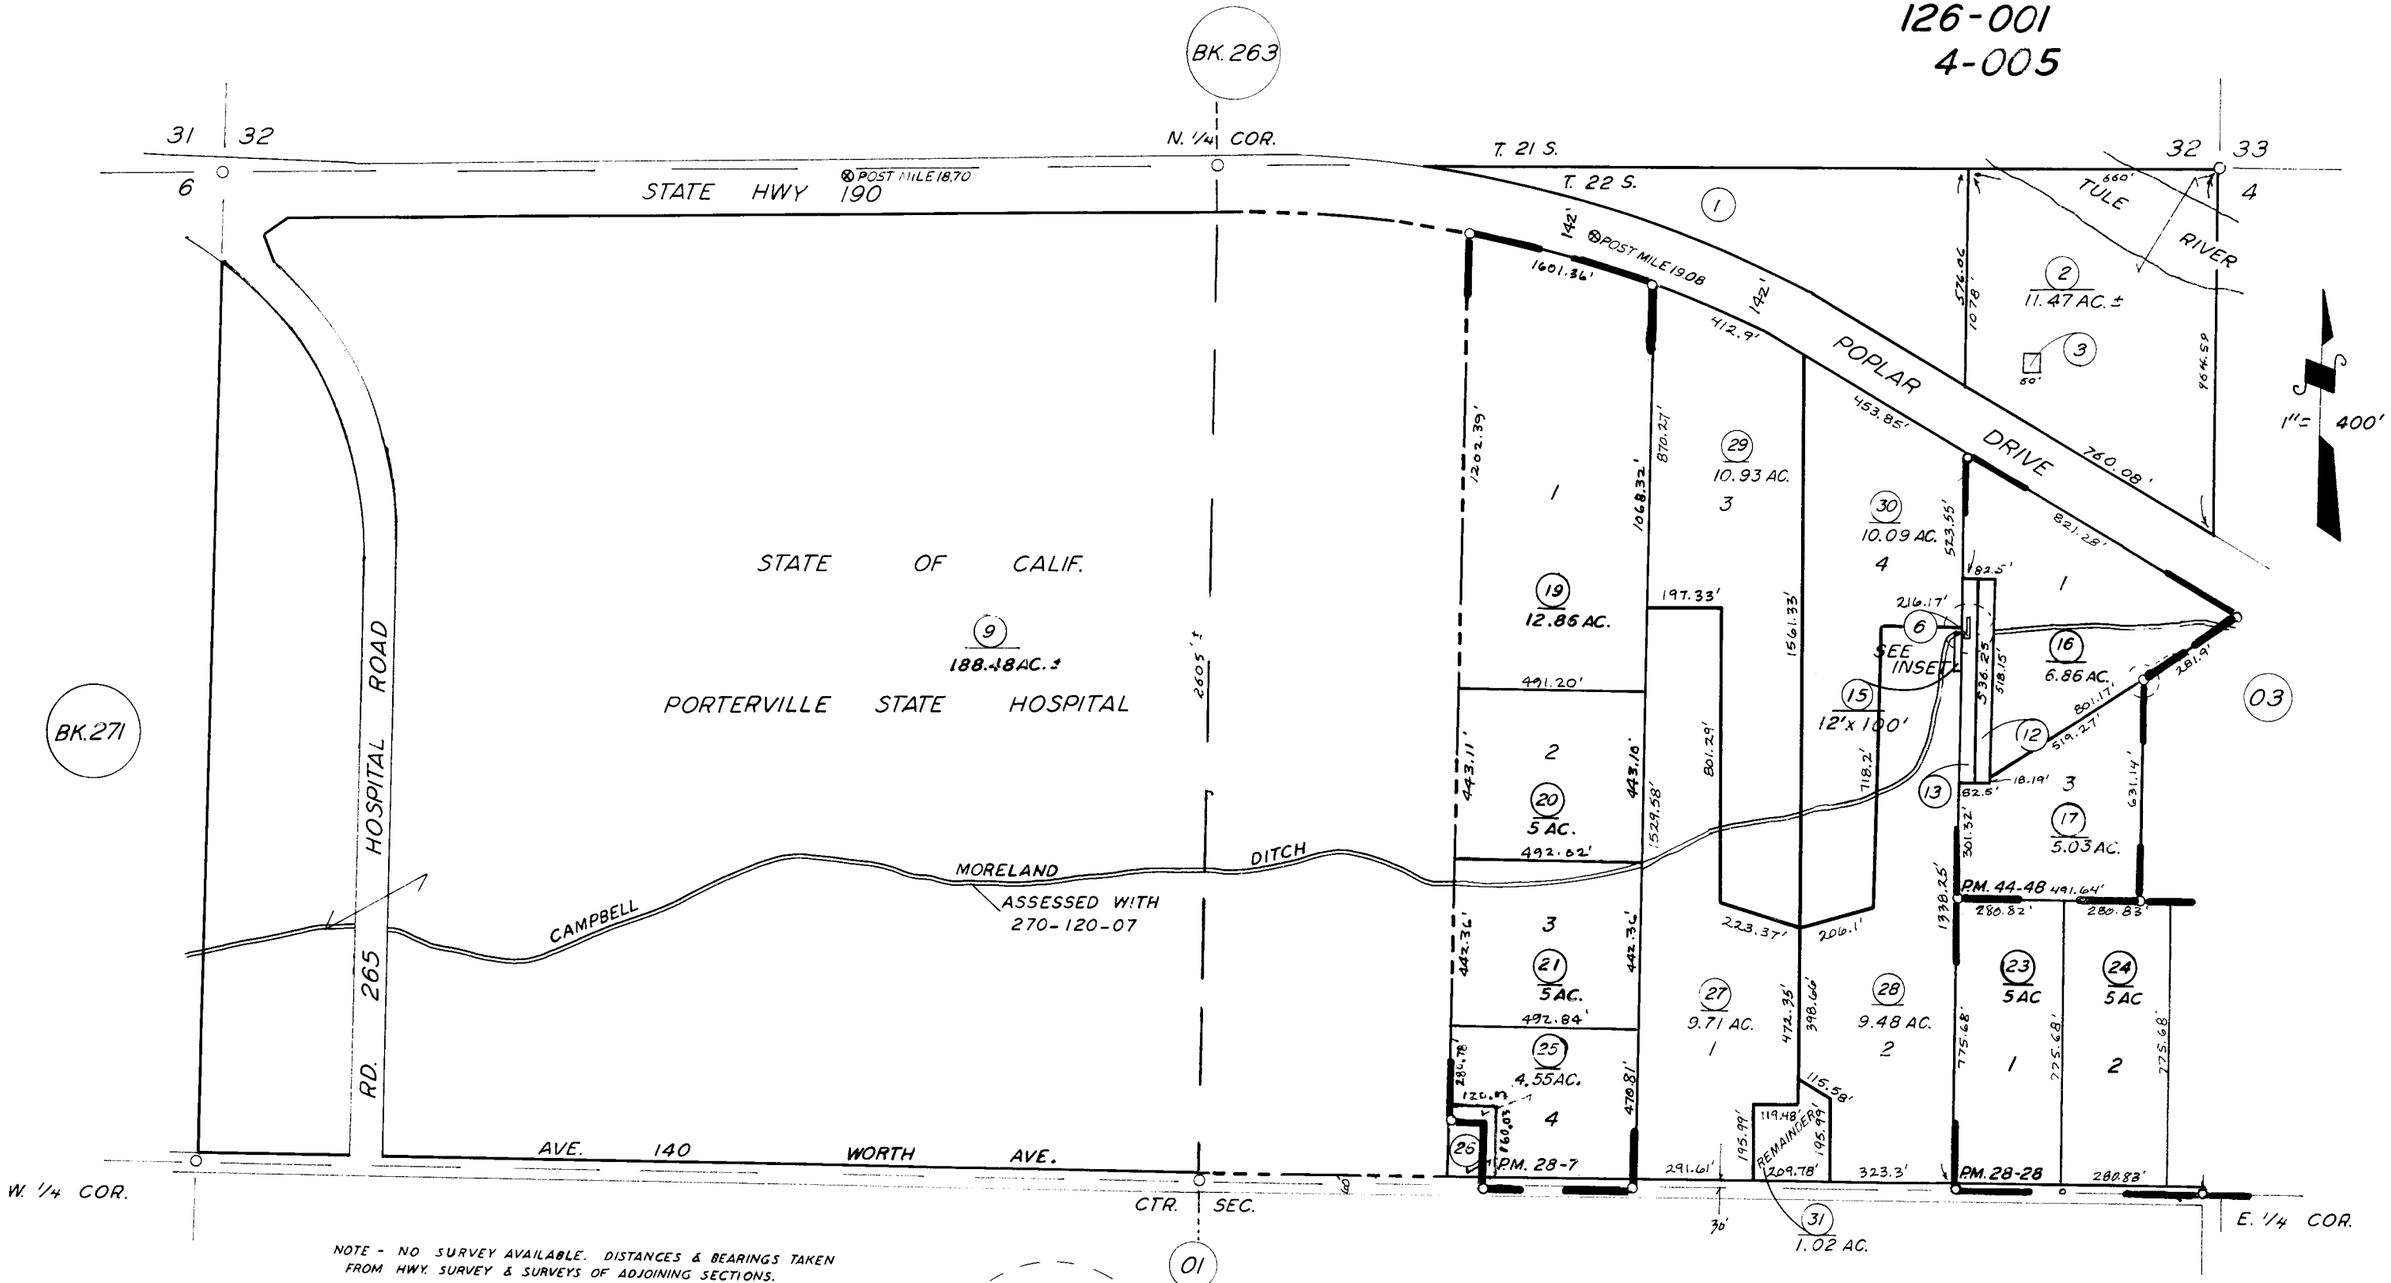

NOTE - NO SURVEY AVAILABLE. DISTANCES & BEARINGS TAKEN FROM HWY. SURVEY & SURVEYS OF ADJOINING SECTIONS.

PARCEL MAP 4235 P.M. 43-39
PARCEL MAP 4344 P.M. 44-48
PARCEL MAP 2706 P.M. 28-7
POR. PARCEL MAP 2727 P.M. 28-28

INSET

CITY OF PORTERVILLE

ASSESSOR'S MAPS BK. 282, PG. 02

COUNTY OF TULARE, CALIF.

NOTE — ASSESSOR'S BLOCK NUMBERS SHOWN IN ELLIPSES
ASSESSOR'S PARCEL NUMBERS SHOWN IN CIRCLES

3-1-64
4-11-63 LN