DISCLAIMER

THIS MAP WAS PREPARED FOR LOCAL PROPERTY ASSESSMENT PURPOSES ONLY AND THE PARCELS SHOWN HEREON MAY NOT COMPLY WITH STATE AND LOCAL SUBDIVISION ORDINANCES, AND NO LIABILITY IS ASSUMED FOR THE USE OF THE INFORMATION SHOWN HEREON.

POR. SECTIONS 7 & 8, T.21S., R.29E., M.D.B. & M.

Tax Area Code 284-09
136-006

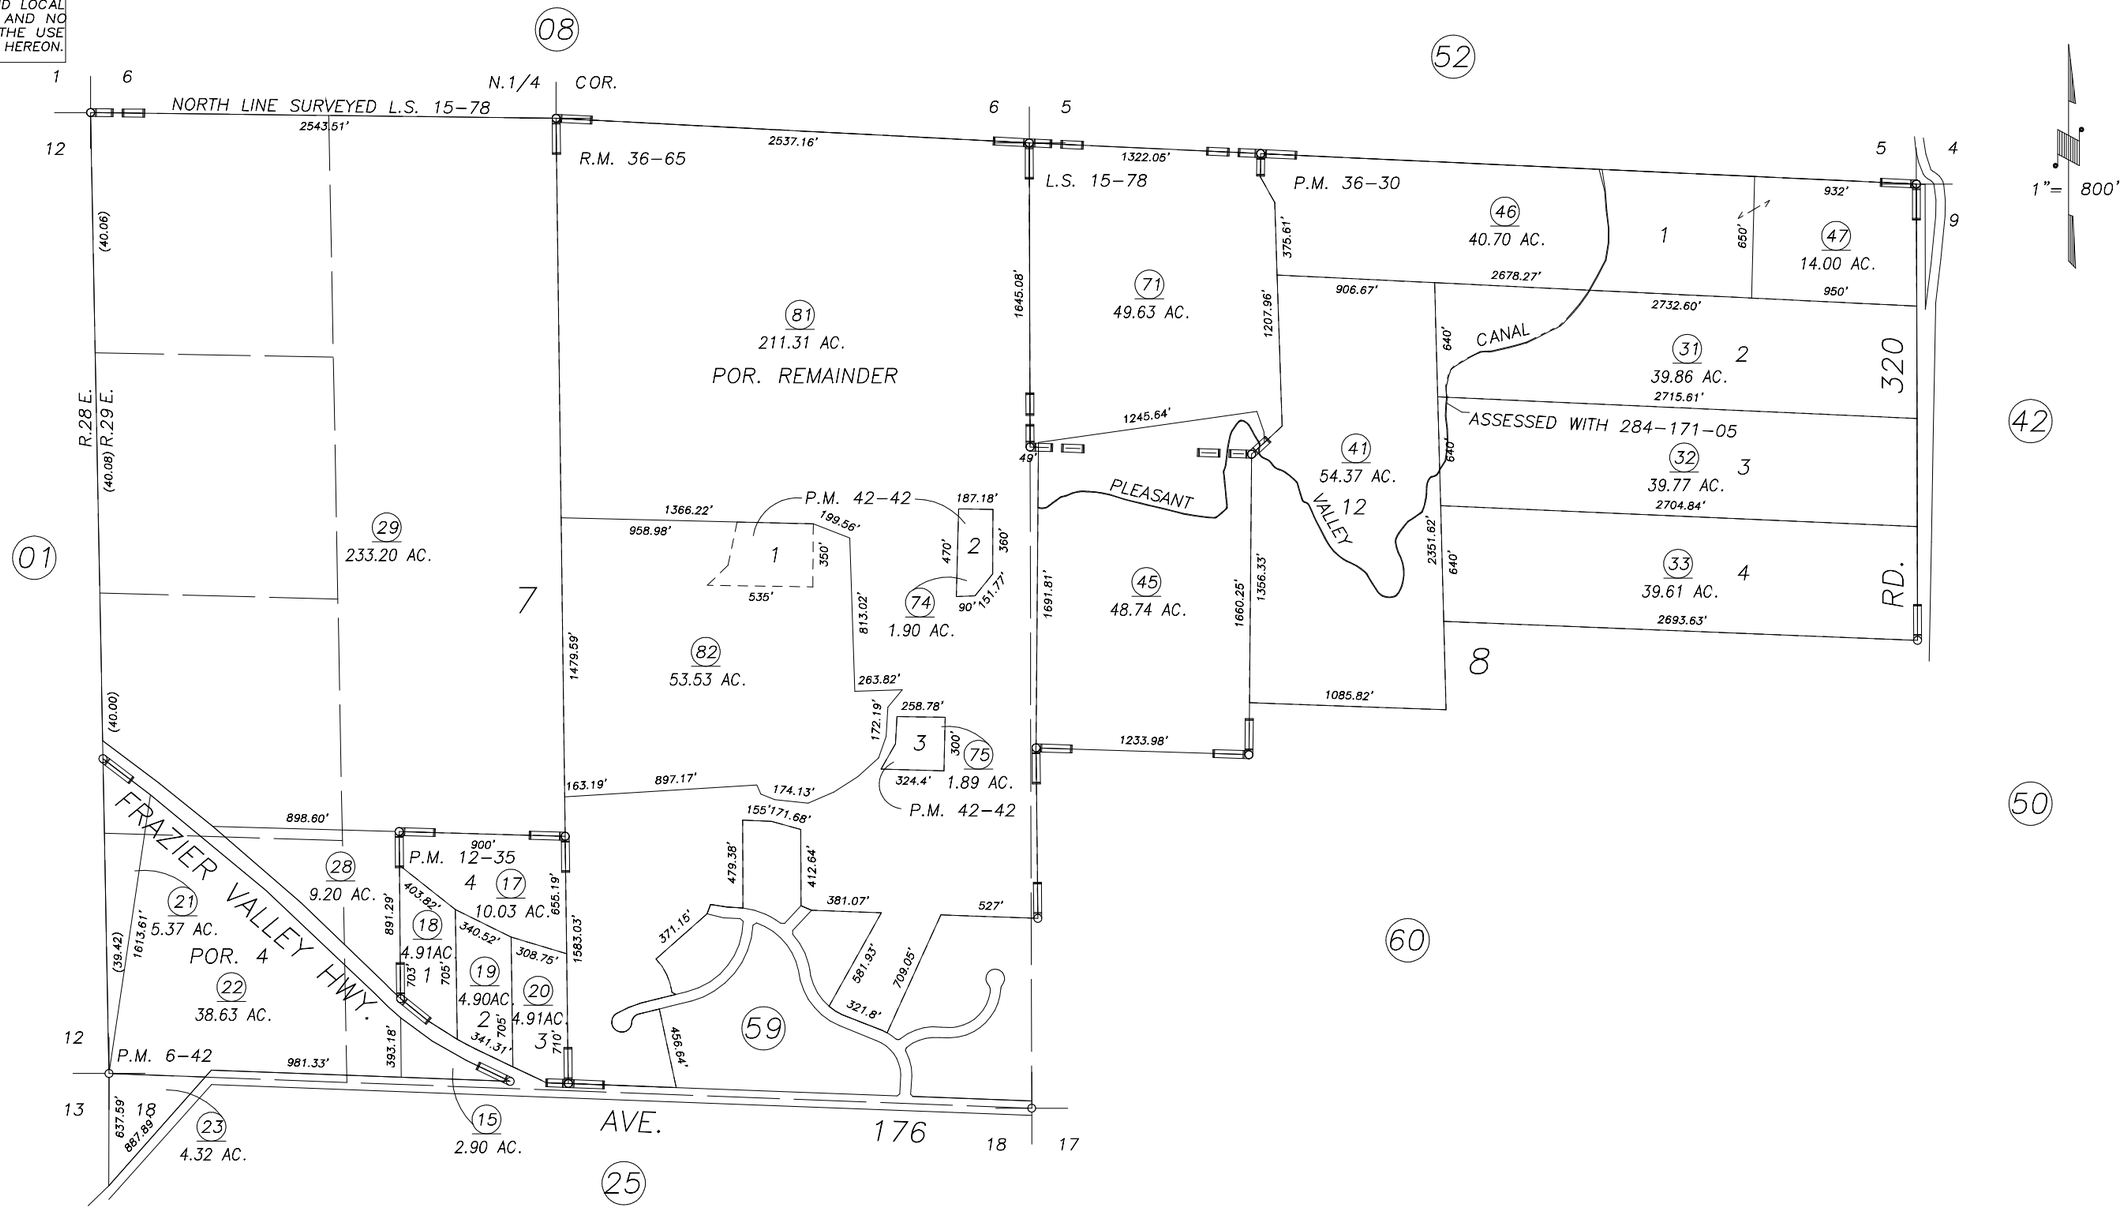

POR. PARCEL MAP 542, P.M. 6-42
PARCEL MAP 1134, P.M. 12-35
RECORD OF SURVEY, L.S. 15-78
PARCEL MAP 3527, P.M. 36-30
PARCEL MAP 4138, P.M. 42-42
POR. TRACT NO. 708, R.M. 36-65

PLA 96-019	6/10/97	KPT
REVISION	DATE	BY

ASSESSOR'S MAPS BK. 284 , PG. 09 .
COUNTY OF TULARE, CALIF.

NOTE: Assessor's Block Numbers Shown in Ellipses
Assessor's Parcel Numbers Shown in Circles

97/98