DISCLAIMER

THIS MAP WAS PREPARED FOR LOCAL PROPERTY ASSESSMENT PURPOSES ONLY. THE PARCELS SHOWN HEREON MAY NOT COMPLY WITH STATE AND LOCAL SUBDIVISION ORDINANCES. NO LIABILITY IS ASSUMED FOR THE USE OF THE INFORMATION HEREON.

REVISED: 03/09/2011
REASON: 2010-0054964
CAD TECH: LLB

N 1/2 POR. SEC. 15, T.21S., R.29E., M.D.B.&M.

TAX CODE AREA **284-17**

136-006

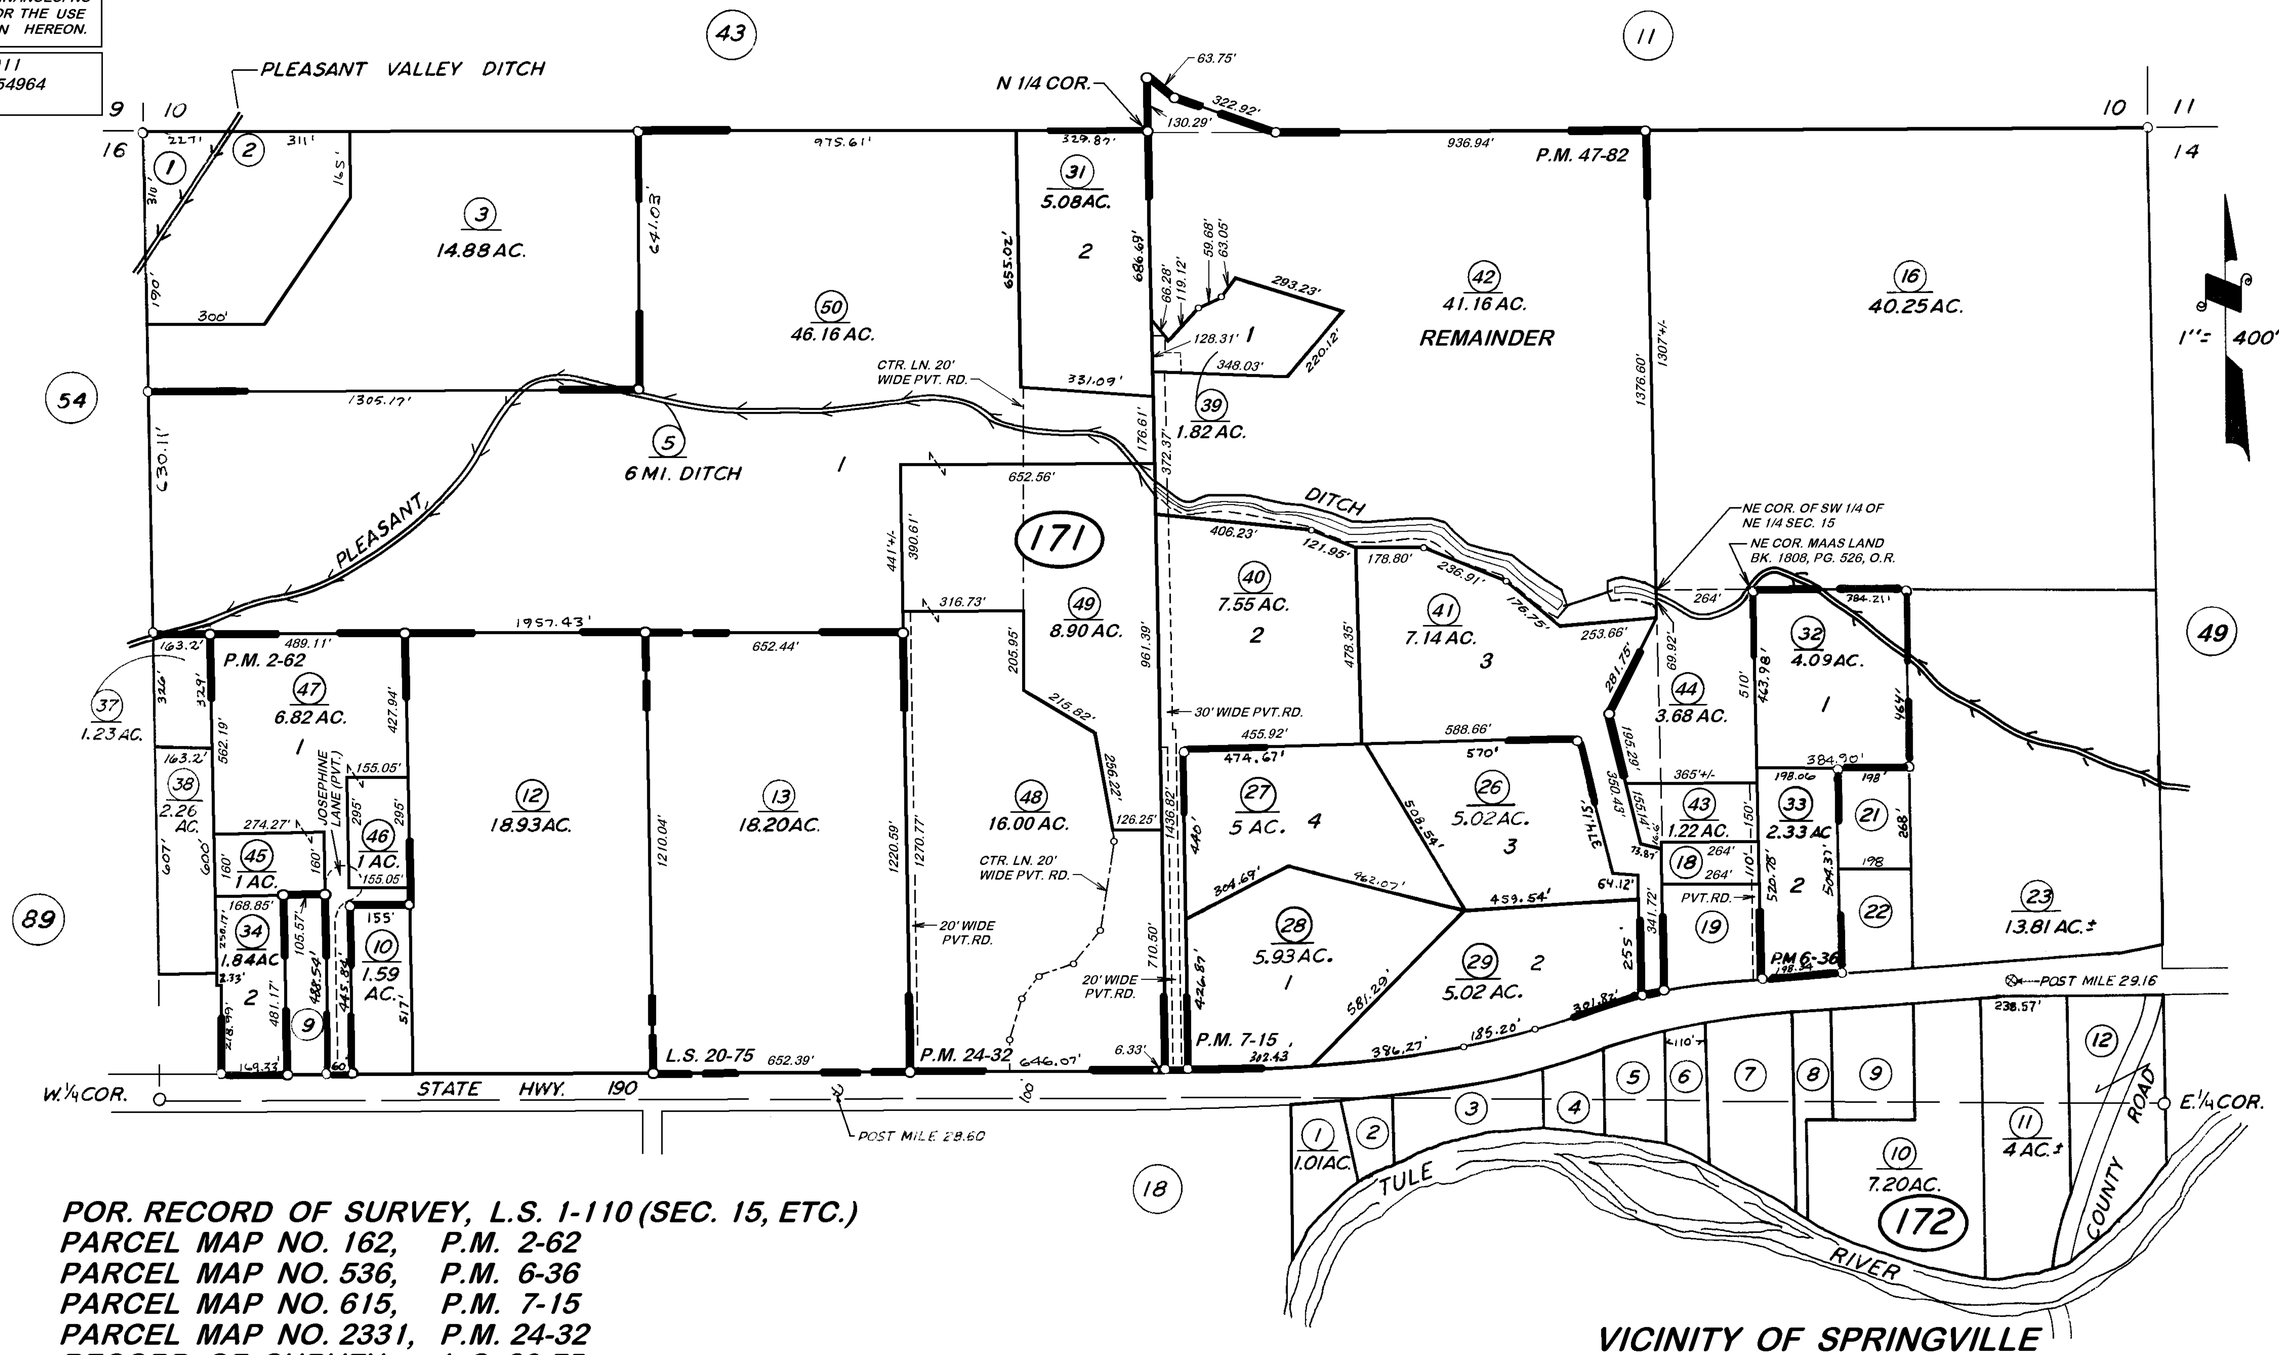

POR. RECORD OF SURVEY, L.S. 1-110 (SEC. 15, ETC.)
PARCEL MAP NO. 162, P.M. 2-62
PARCEL MAP NO. 536, P.M. 6-36
PARCEL MAP NO. 615, P.M. 7-15
PARCEL MAP NO. 2331, P.M. 24-32
RECORD OF SURVEY, L.S. 20-75
PARCEL MAP NO. 4677, P.M. 47-82

NOTE — ASSESSOR'S BLOCK NUMBERS SHOWN IN ELLIPSES
ASSESSOR'S PARCEL NUMBERS SHOWN IN CIRCLES

VICINITY OF SPRINGVILLE
ASSESSOR'S MAPS BK. 284, PG. 17.
COUNTY OF TULARE, CALIF.