SEC'S. 17 & 18, T.21S., R.29E., M.D.B.&M.

TAX CODE AREA **284-25**

136-005
136-006

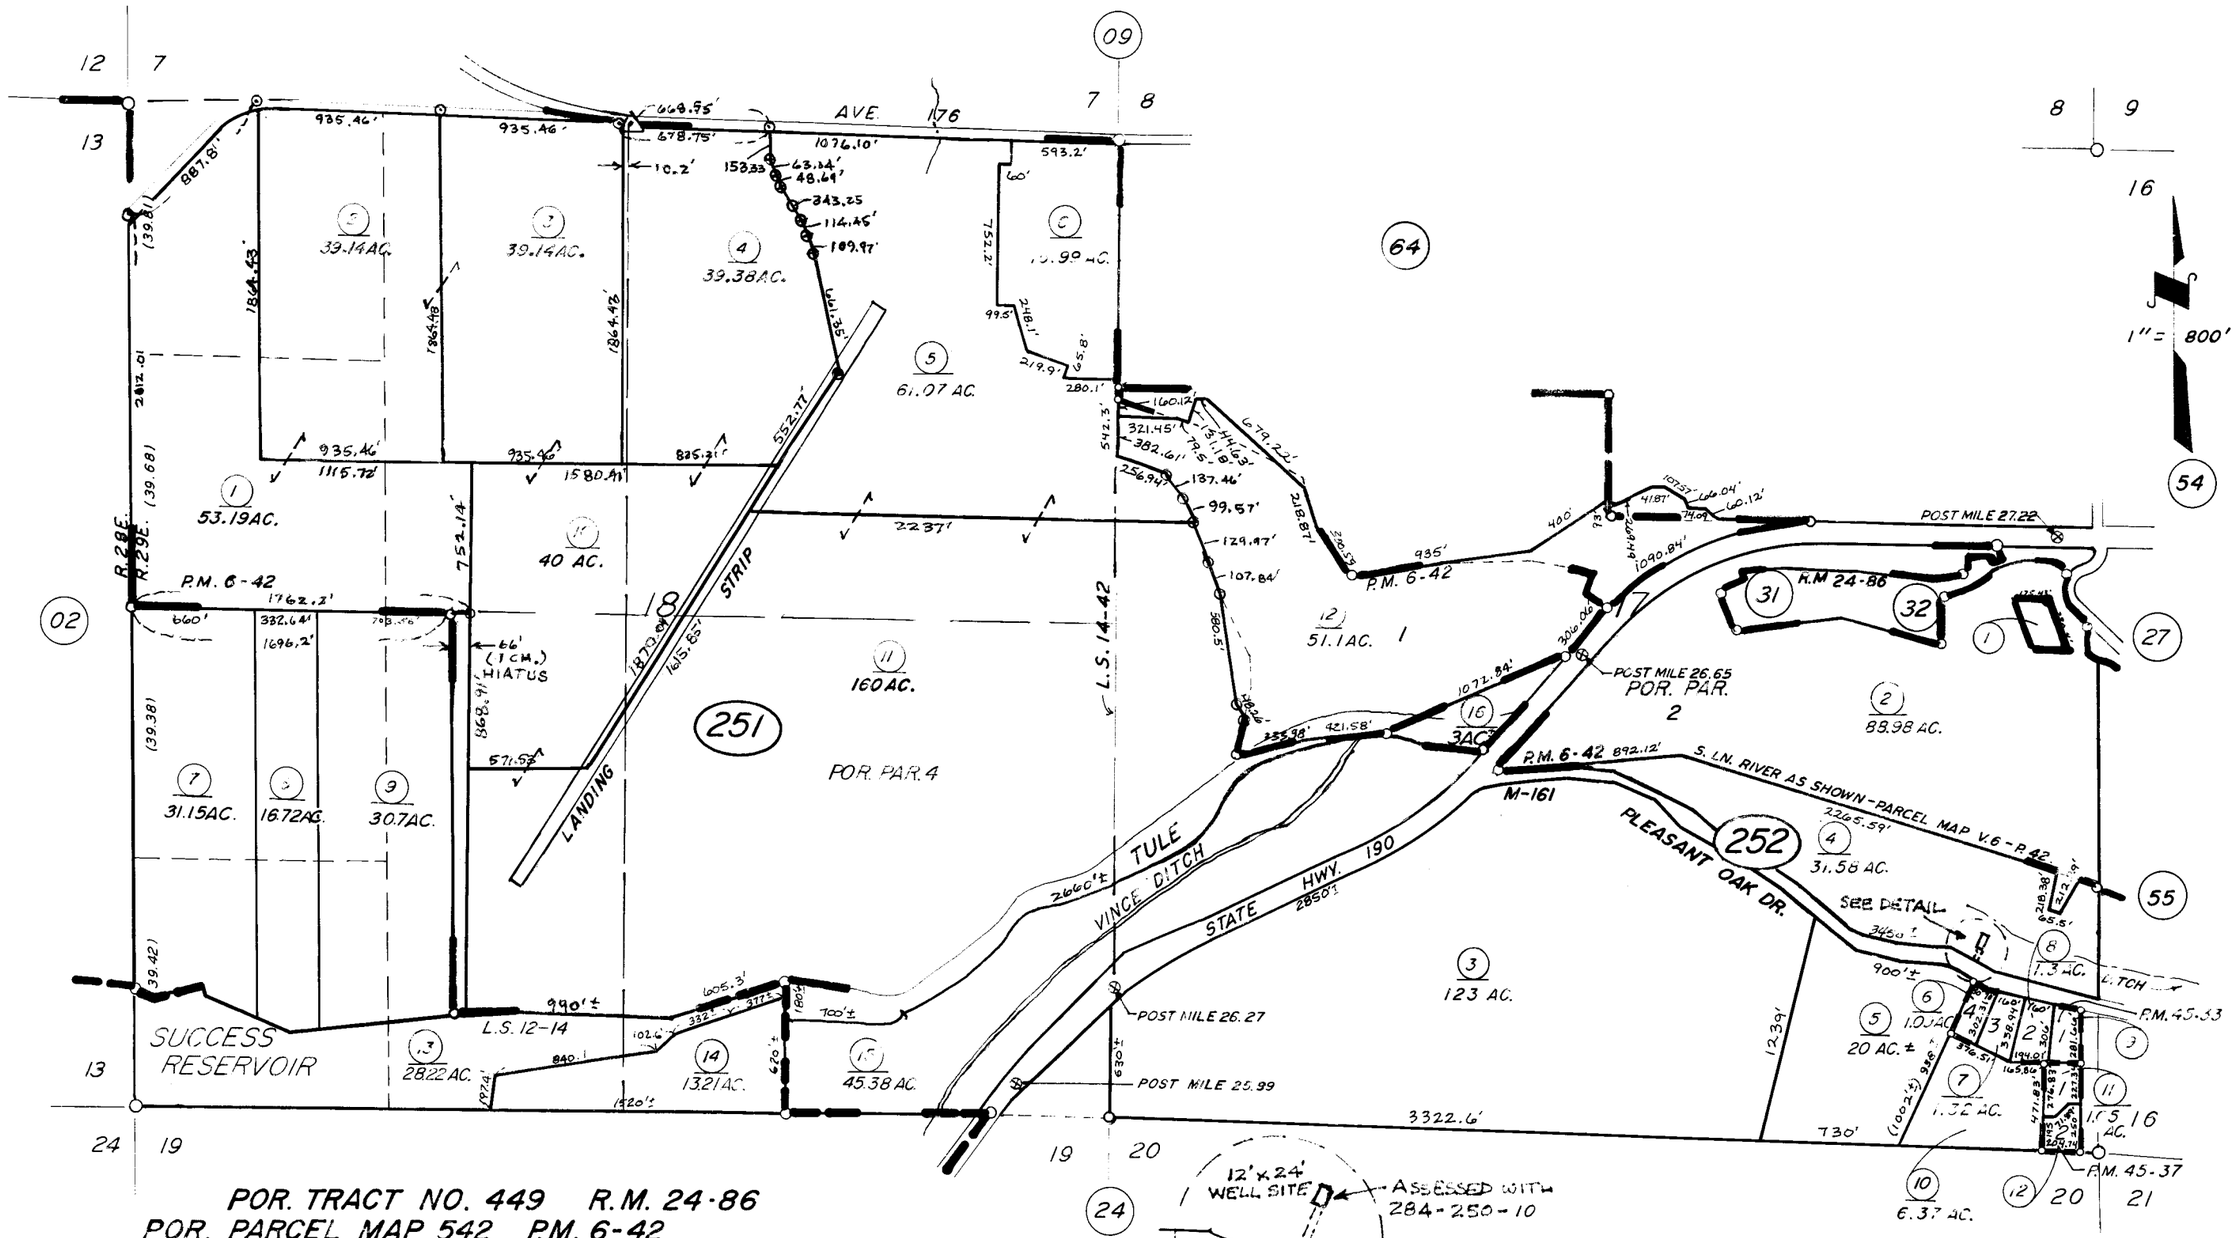

POR. TRACT NO. 449 R.M. 24-86
POR. PARCEL MAP 542 P.M. 6-42
POR. RECORD OF SURVEY L.S.12-14
RECORD OF SURVEY L.S. 14-42
PARCEL MAP 4428 P.M. 45-32
PARCEL MAP 4432 P.M. 45-37

ASSESSOR'S MAPS BK. **284,** PG. **25.**

COUNTY OF TULARE, CALIF.

NOTE — ASSESSOR'S BLOCK NUMBERS SHOWN IN ELLIPSES
ASSESSOR'S PARCEL NUMBERS SHOWN IN CIRCLES