POR. OF N½ OF SEC. 5, T. 21 S., R. 29 E., M.D.B. & M.

TAX CODE AREA
136-006

284-36

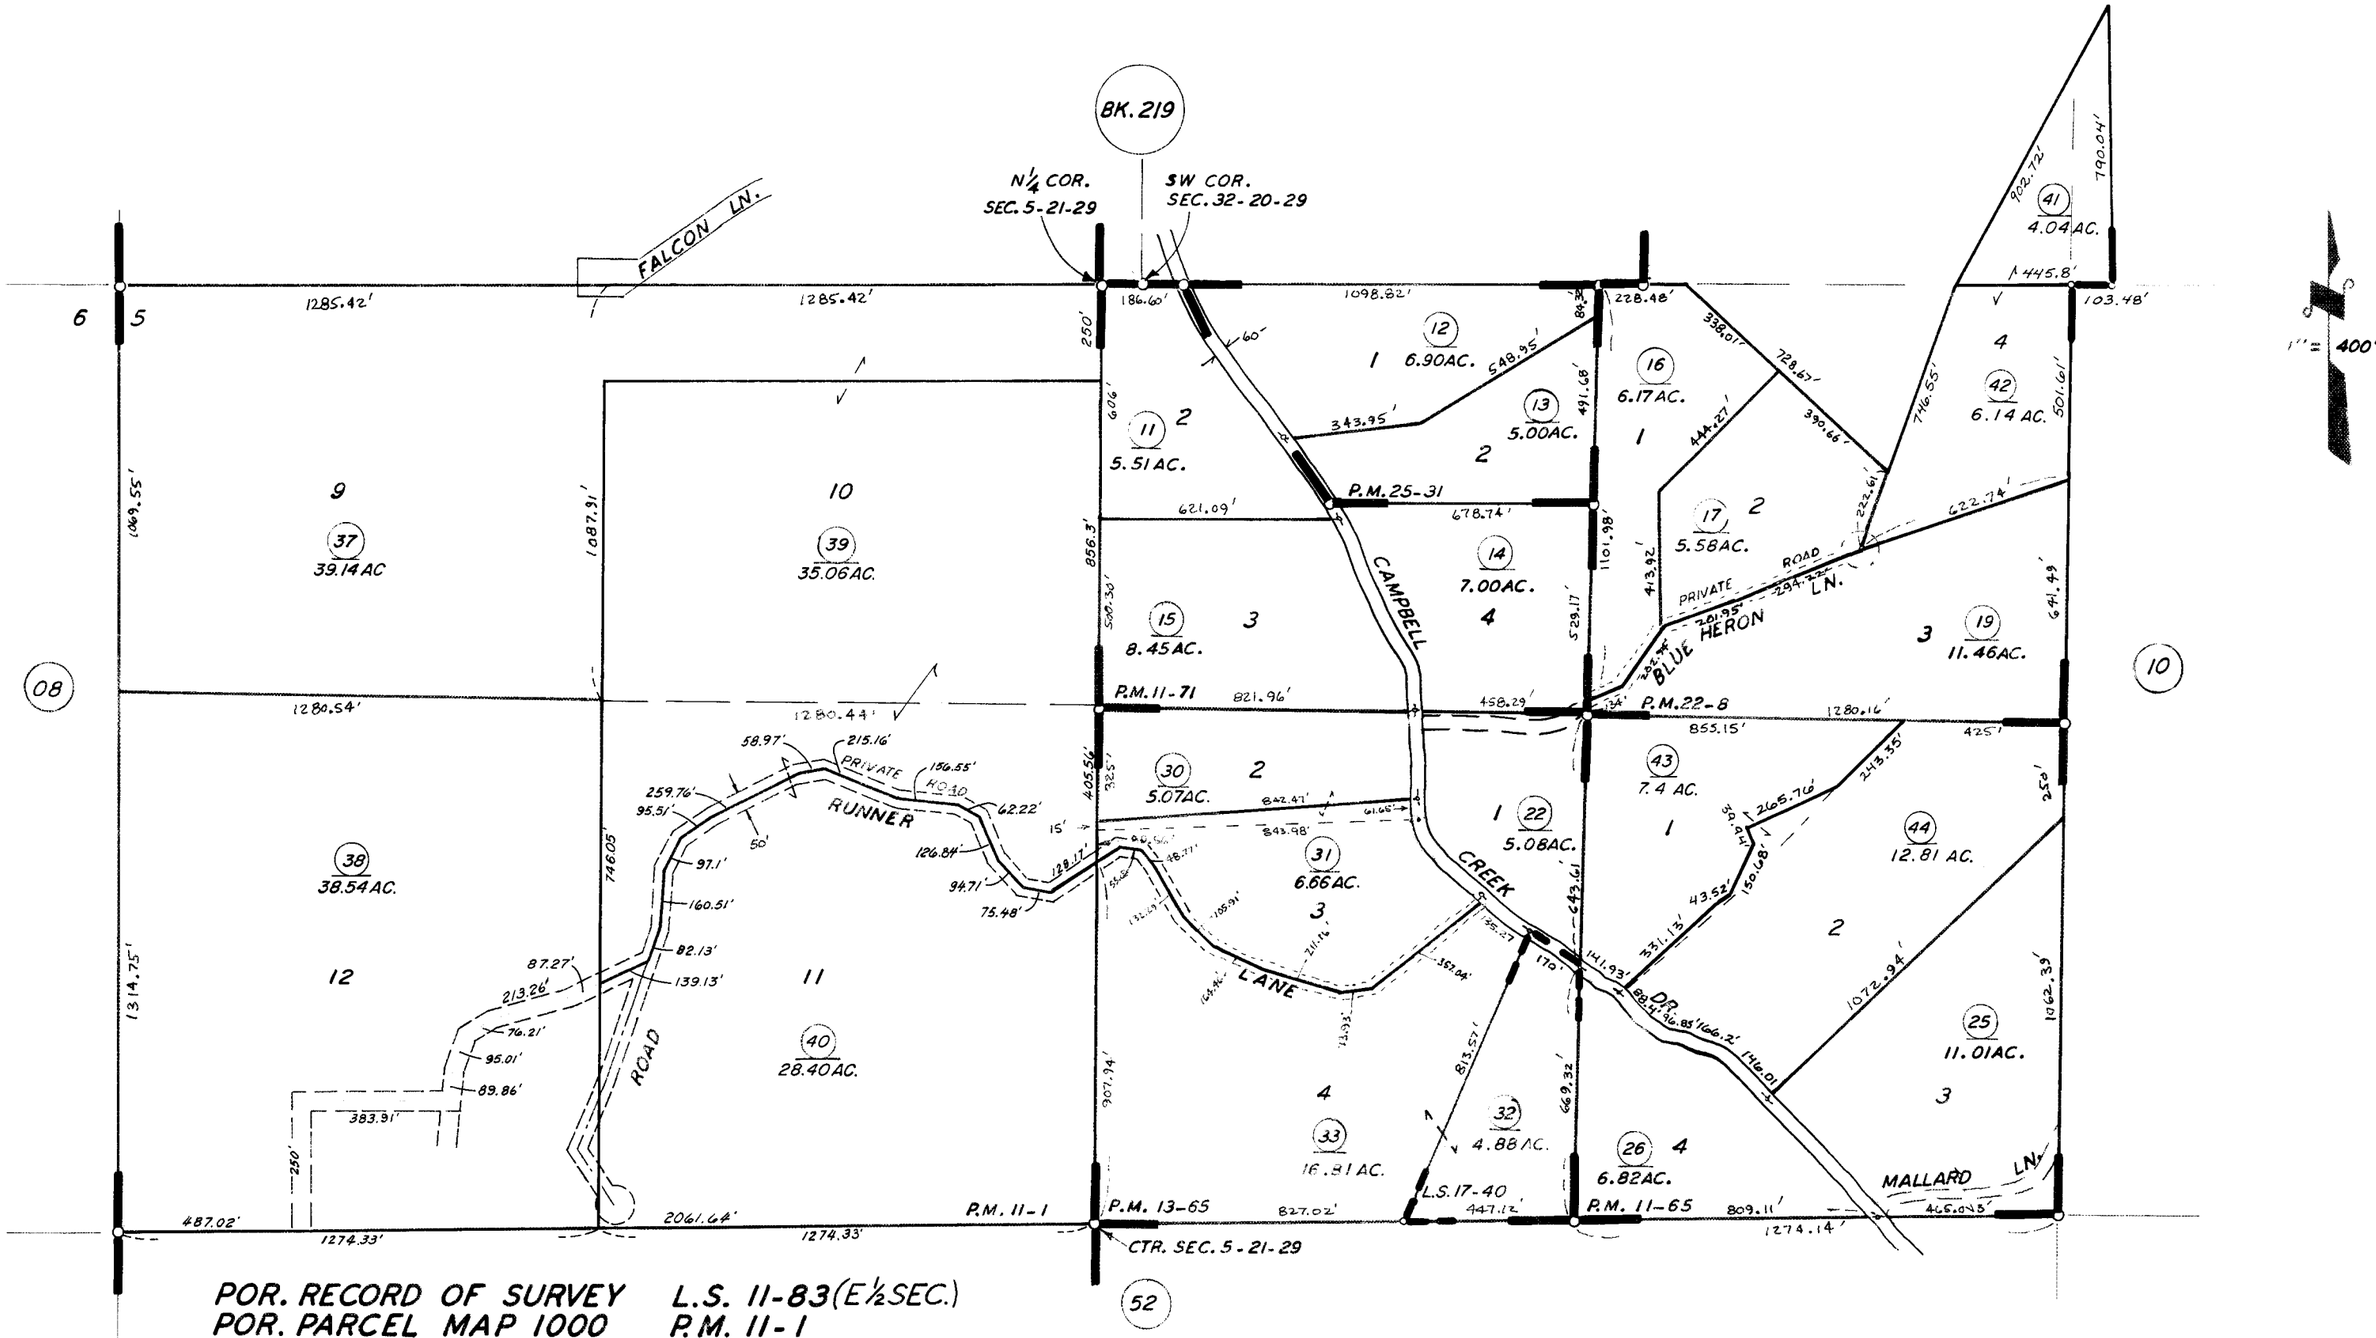

POR. RECORD OF SURVEY		L.S. 11-83 (E½ SEC.)
POR. PARCEL MAP 1000		P.M. 11-1
PARCEL MAP 1064		P.M. 11-65
PARCEL MAP 1070		P.M. 11-70
PARCEL MAP 1264		P.M. 13-65
PARCEL MAP 2107		P.M. 22-8
PARCEL MAP 2430		P.M. 25-31
RECORD OF SURVEY		L.S. 17-40

ASSESSOR'S MAPS BK. 284 PG. 36

COUNTY OF TULARE, CALIF.

NOTE—ASSESSOR'S BLOCK NUMBERS SHOWN IN ELLIPSES
ASSESSOR'S PARCEL NUMBERS SHOWN IN CIRCLES