N1/2 OF SEC. 14, T.21S., R.29E., M.D.B. & M.

TAX CODE AREA 284-49
136-005
136-006

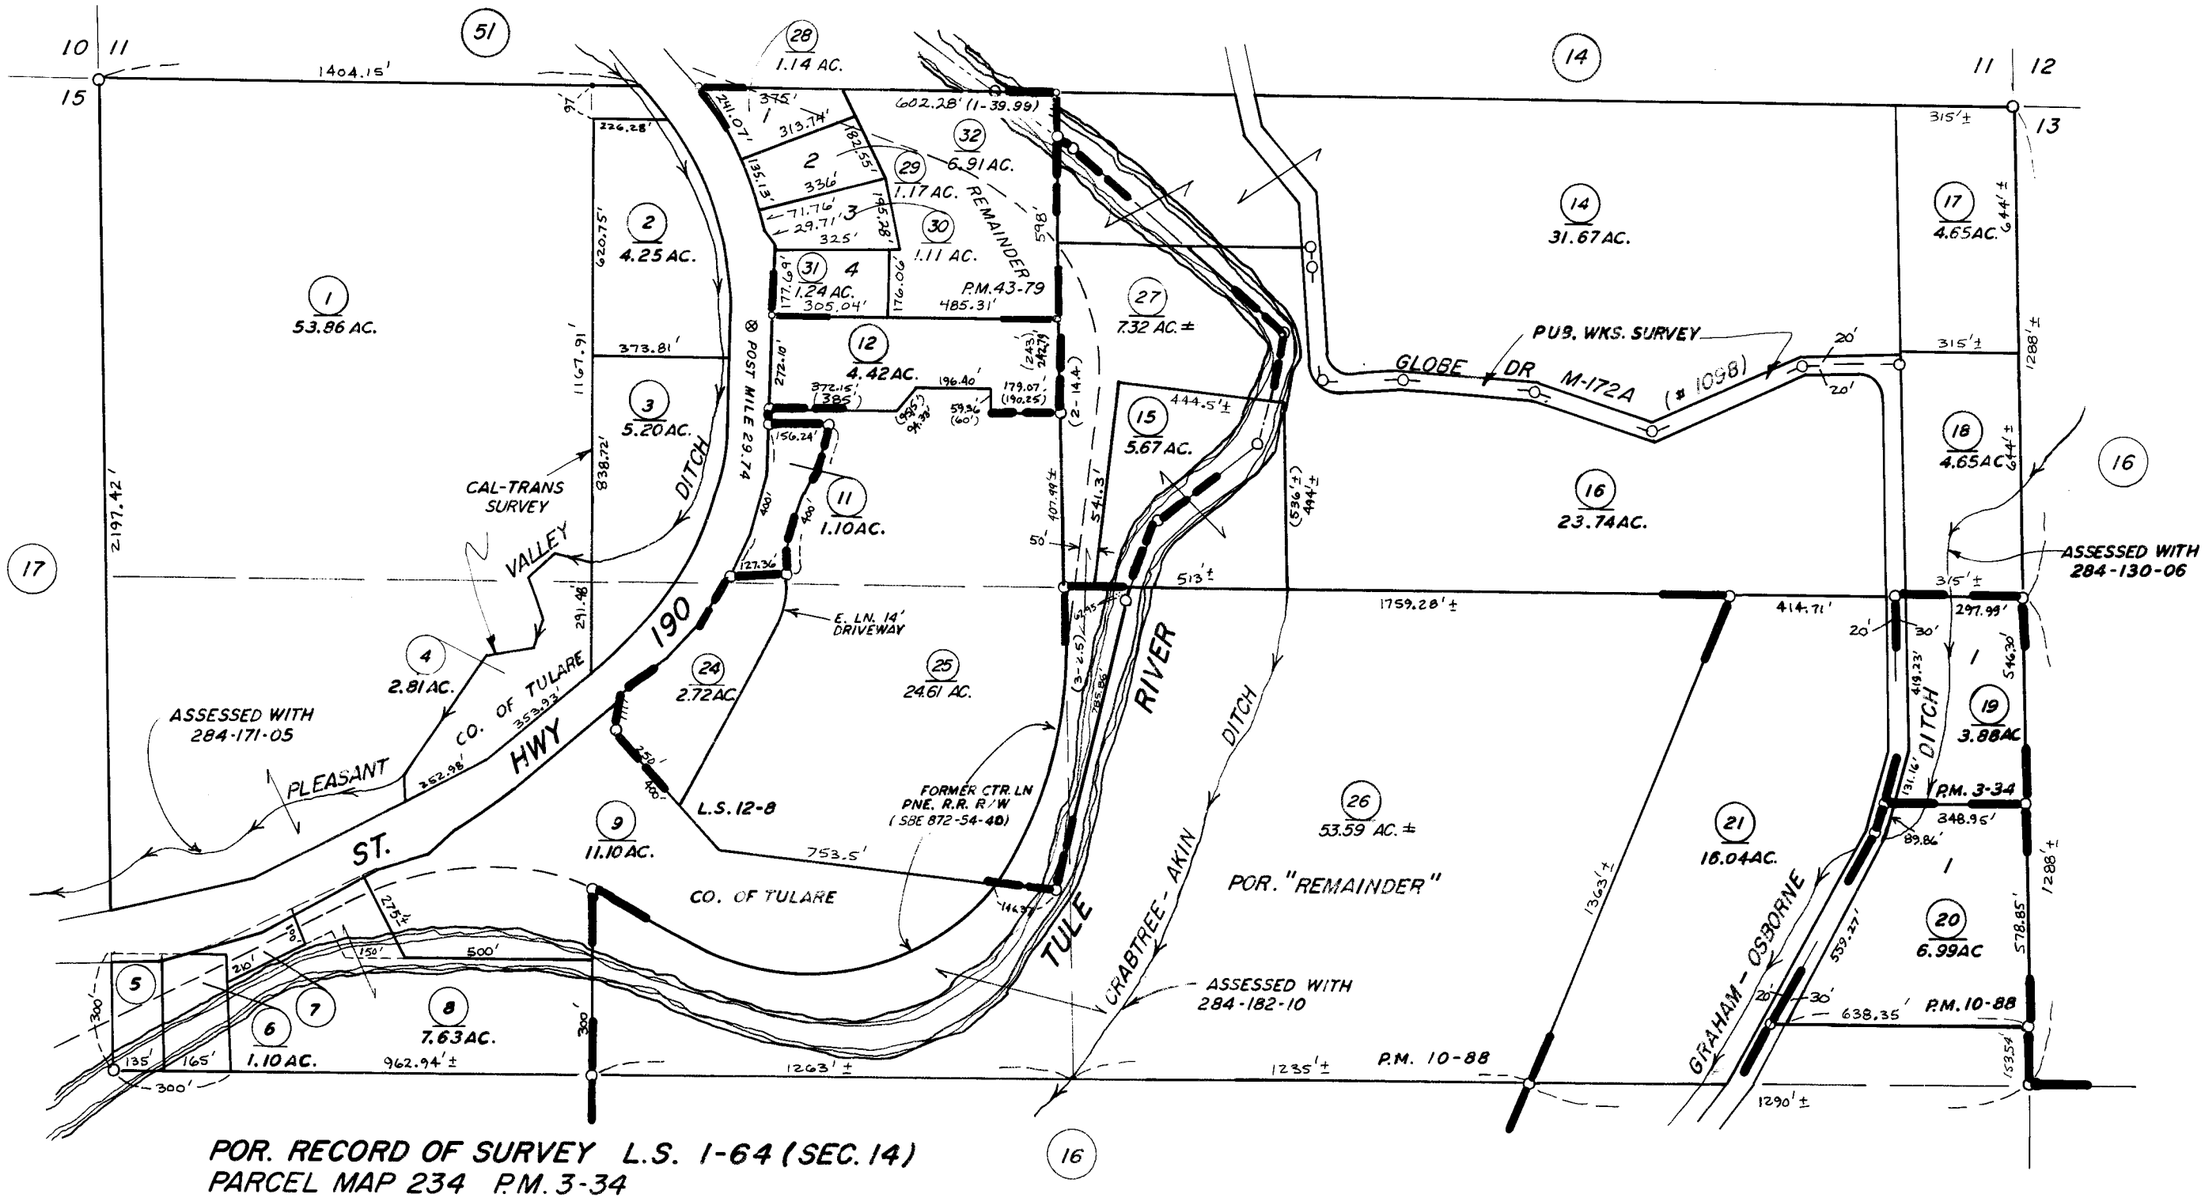

POR. RECORD OF SURVEY L.S. 1-64 (SEC. 14)
PARCEL MAP 234 P.M. 3-34
POR. PARCEL MAP 987 P.M. 10-88
RECORD OF SURVEY L.S. 12-8
POR. PUB. WKS. SURVEY UNREC. (M-172 A)
POR. CAL-TRANS SURVEY UNREC. (ST. HWY. 190)
PARCEL MAP 4275 P.M. 43-79

ASSESSOR'S MAPS BK. 284 PG. 49

COUNTY OF TULARE, CALIF.

NOTE—ASSESSOR'S BLOCK NUMBERS SHOWN IN ELLIPSES
ASSESSOR'S PARCEL NUMBERS SHOWN IN CIRCLES