S1/2 SEC.5, T.21S., R.29E., M.D.B.&M.

Tax Area Codes 284–52
136–006

DISCLAIMER

THIS MAP WAS PREPARED FOR LOCAL PROPERTY ASSESSMENT PURPOSES ONLY AND THE PARCELS SHOWN HEREON MAY NOT COMPLY WITH STATE AND LOCAL SUBDIVISION ORDINANCES, AND NO LIABILITY IS ASSUMED FOR THE USE OF THE INFORMATION SHOWN HEREON.

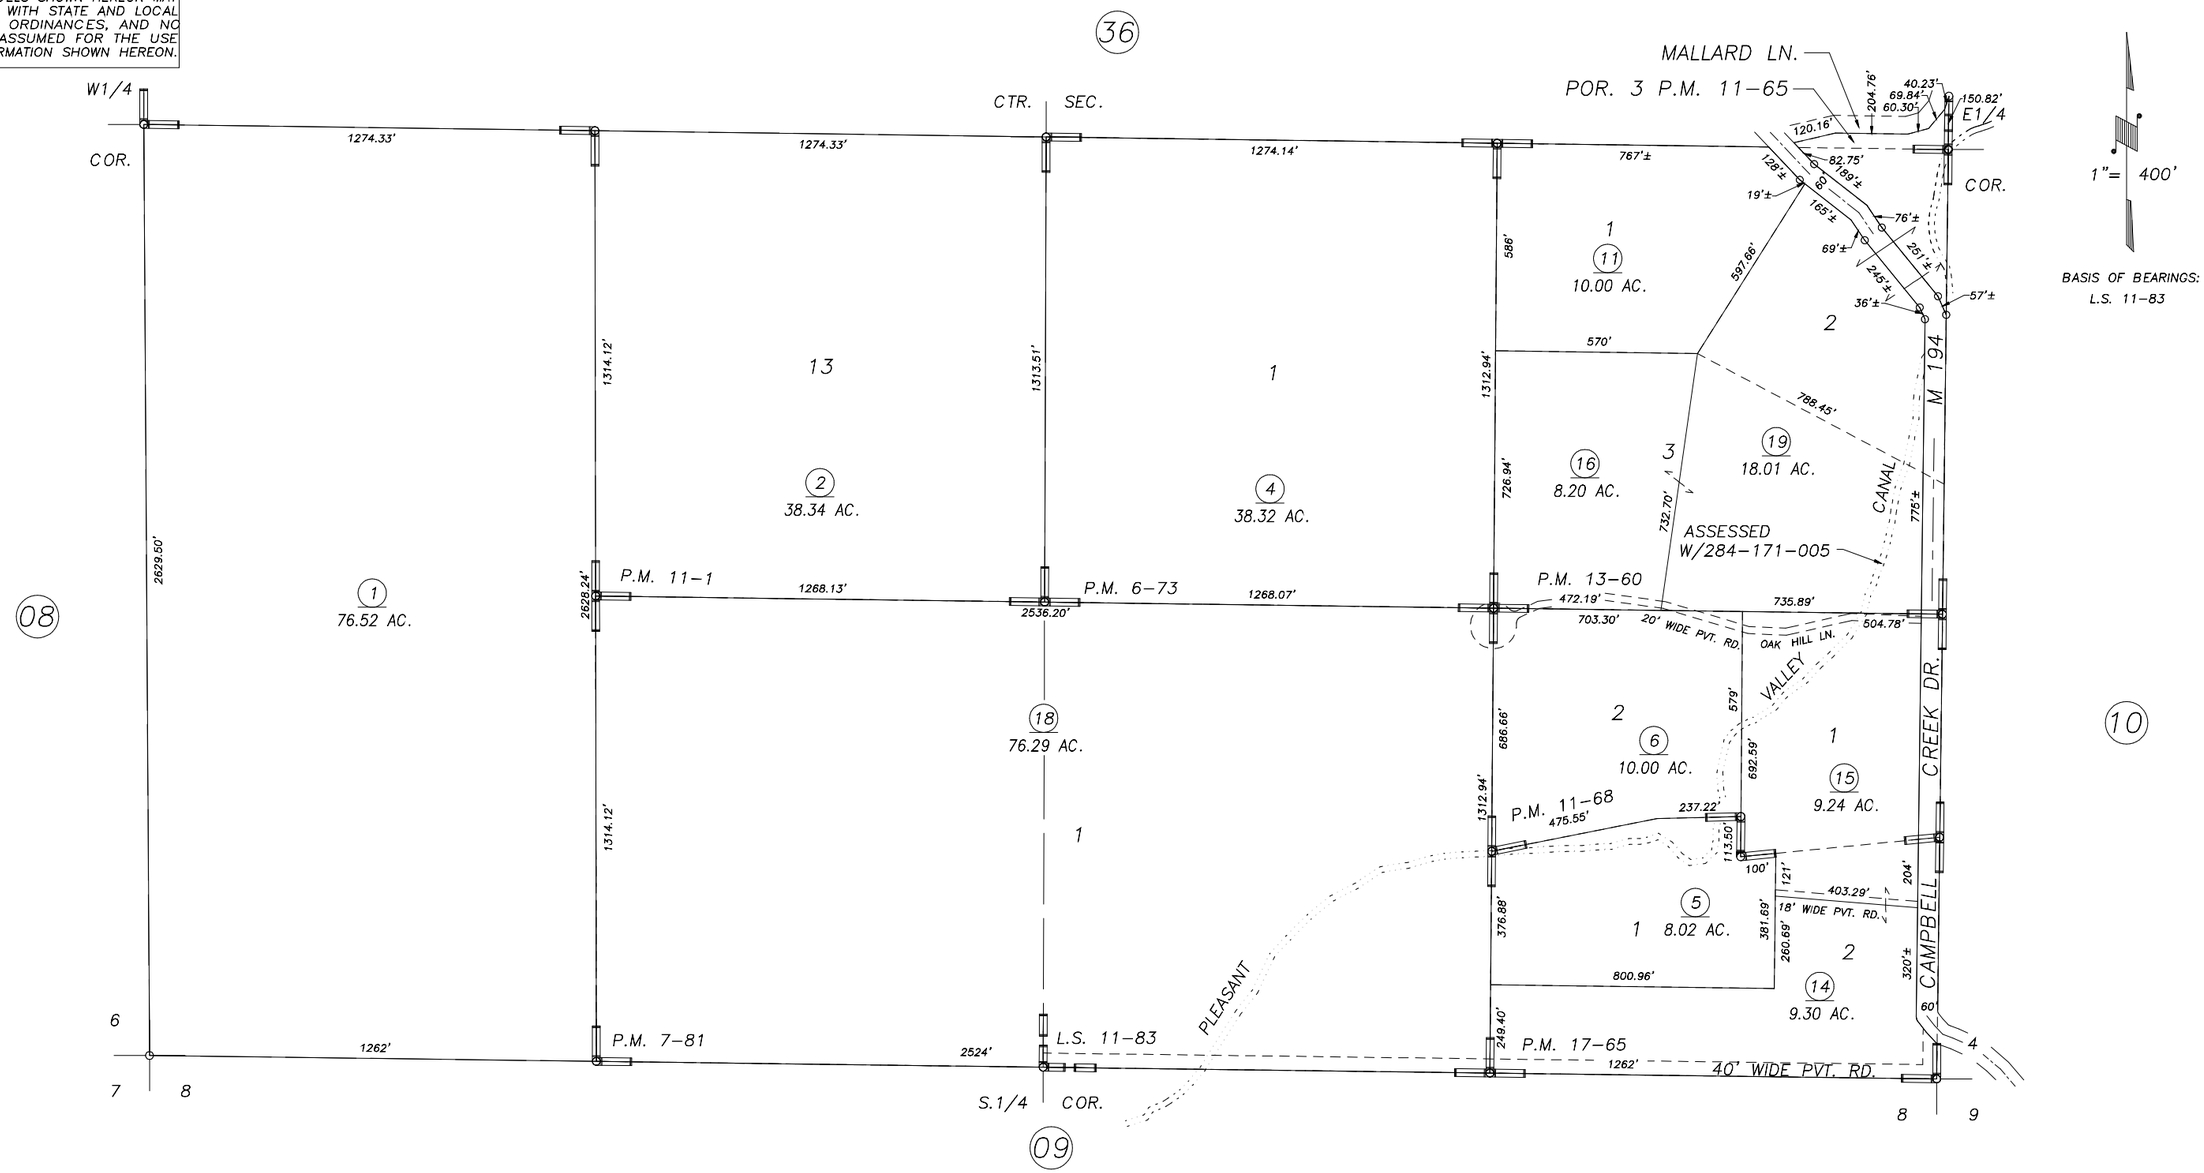

PARCEL MAP 573, P.M. 6–73
POR. PARCEL MAP 681, P.M. 7–81
POR. PARCEL MAP 1000, P.M. 11–1
PARCEL MAP 1067, P.M. 11–68
PARCEL MAP 1259, P.M. 13–60
PARCEL MAP 1664, P.M. 17–65
POR. RECORD OF SURVEY, L.S. 11–83

POR. PARCEL MAP NO. 1064, P.M. 11–65

VICINITY OF PORTERVILLE
ASSESSOR'S MAPS BK.284 , PG.52
COUNTY OF TULARE, CALIFORNIA, U.S.A.

NOTE: Assessor's Parcel Numbers Shown in Circles (1)
Assessor's Block Numbers Shown in Elipses (123)

REVISION	DATE	TECH
2007–0076194	12/09/2011	JLC