DISCLAIMER

THIS MAP WAS PREPARED FOR LOCAL PROPERTY ASSESSMENT PURPOSES ONLY AND THE PARCELS SHOWN HEREON MAY NOT COMPLY WITH STATE AND LOCAL SUBDIVISION ORDINANCES, AND NO LIABILITY IS ASSUMED FOR THE USE OF THE INFORMATION SHOWN HEREON.

N1/2 SEC.16, T.21S., R.29E., M.D.B.&M.

Tax Area Codes 284–54
136–005
136–006

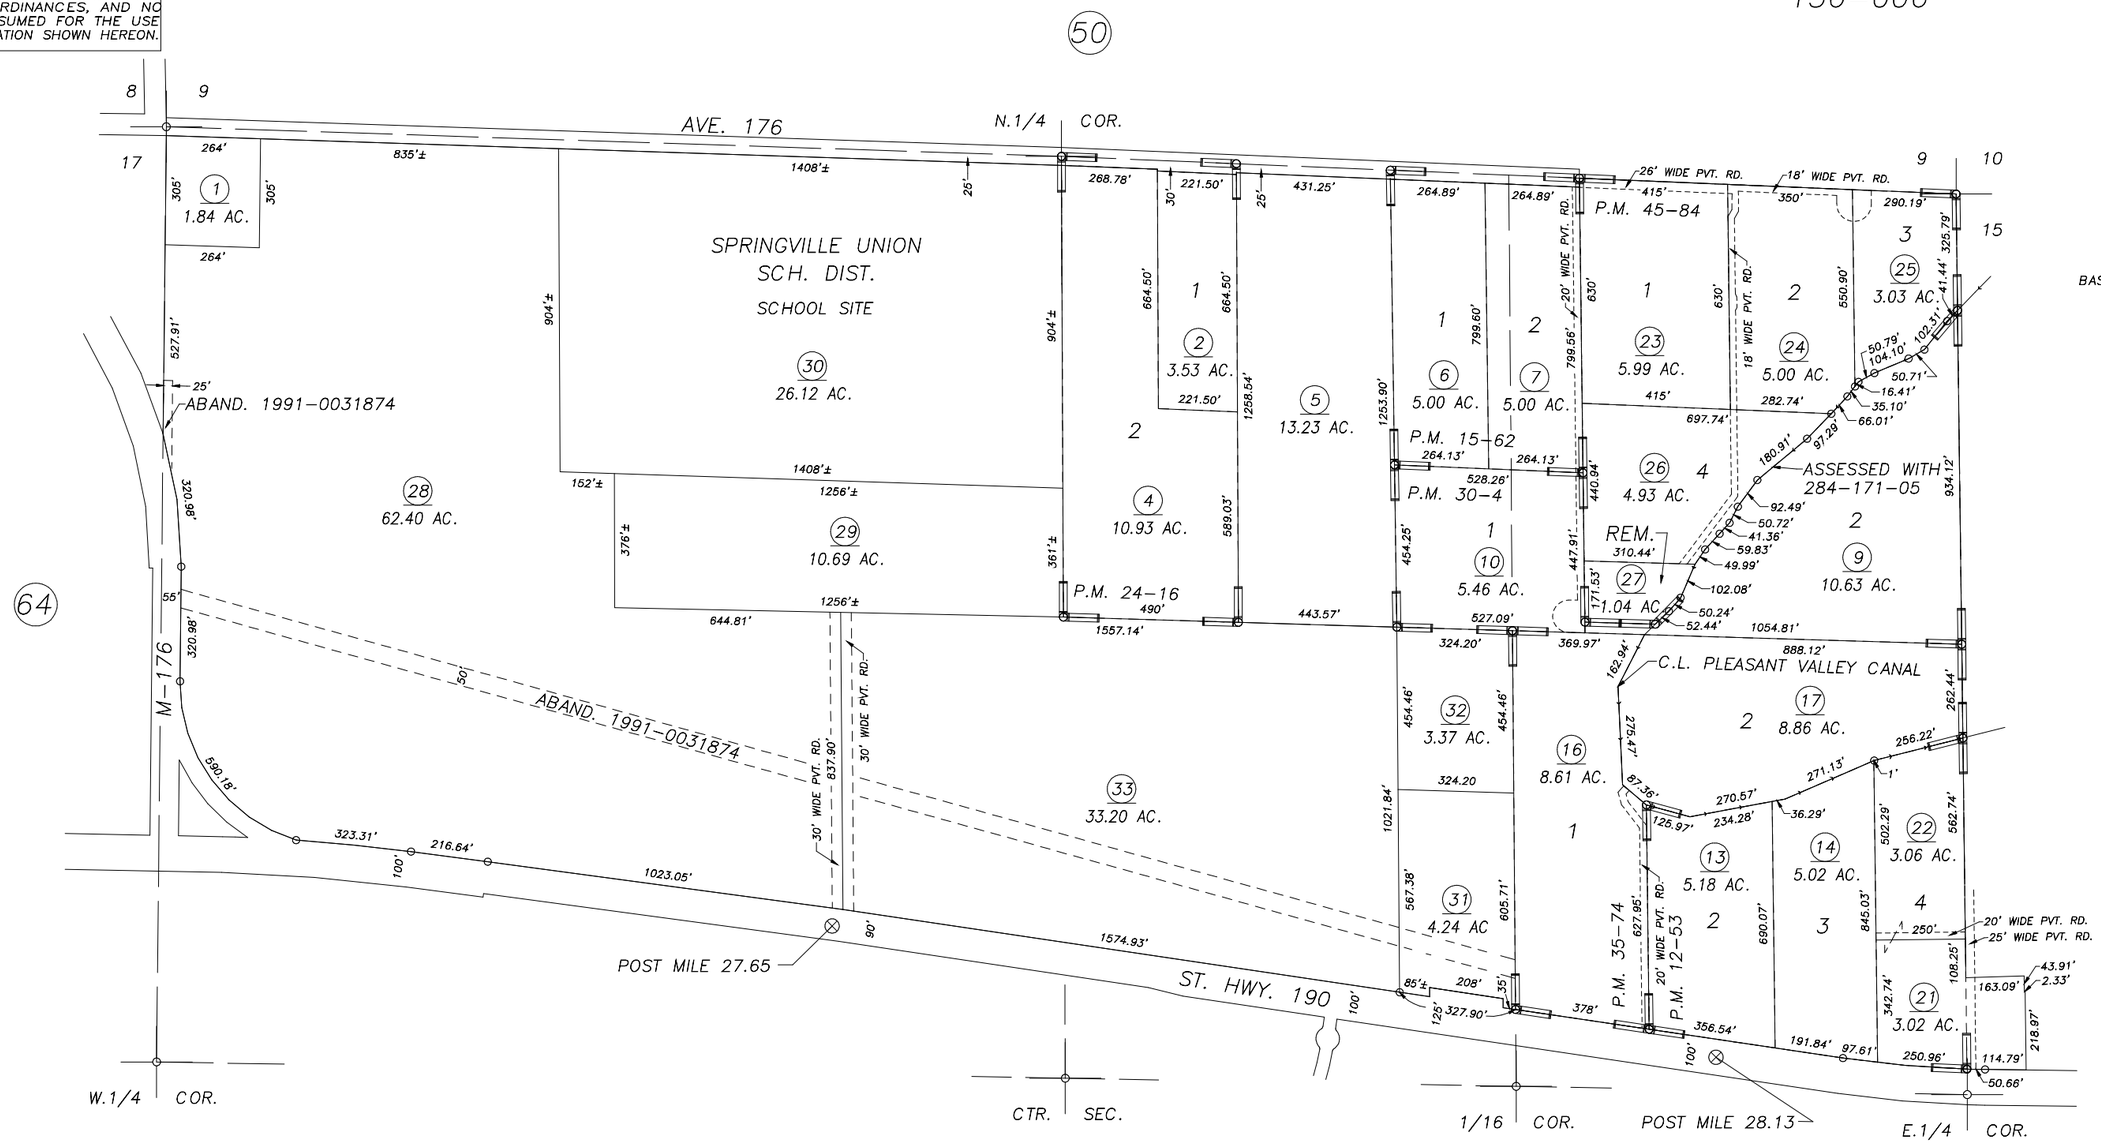

PARCEL MAP 1152, P.M. 12–53
PARCEL MAP 1461, P.M. 15–62
PARCEL MAP 2315, P.M. 24–16
PARCEL MAP 2903, P.M. 30–4
PARCEL MAP 3472, P.M. 35–74
PARCEL MAP 4479, P.M. 45–84

VICINITY OF SPRINGVILLE
ASSESSOR'S MAPS BK.284 , PG.54
COUNTY OF TULARE, CALIFORNIA, U.S.A.

NOTE: Assessor's Parcel Numbers Shown in Circles (1)
Assessor's Block Numbers Shown in Elipses (123)

REVISION	DATE	TECH
2004–0022063	02/28/2007	JRS