S1/2 SEC.16, T.21S., R.29E., M.D.B.&M.

Tax Area Codes 284–55
136–005
136–006

DISCLAIMER

THIS MAP WAS PREPARED FOR LOCAL PROPERTY ASSESSMENT PURPOSES ONLY AND THE PARCELS SHOWN HEREON MAY NOT COMPLY WITH STATE AND LOCAL SUBDIVISION ORDINANCES, AND NO LIABILITY IS ASSUMED FOR THE USE OF THE INFORMATION SHOWN HEREON.

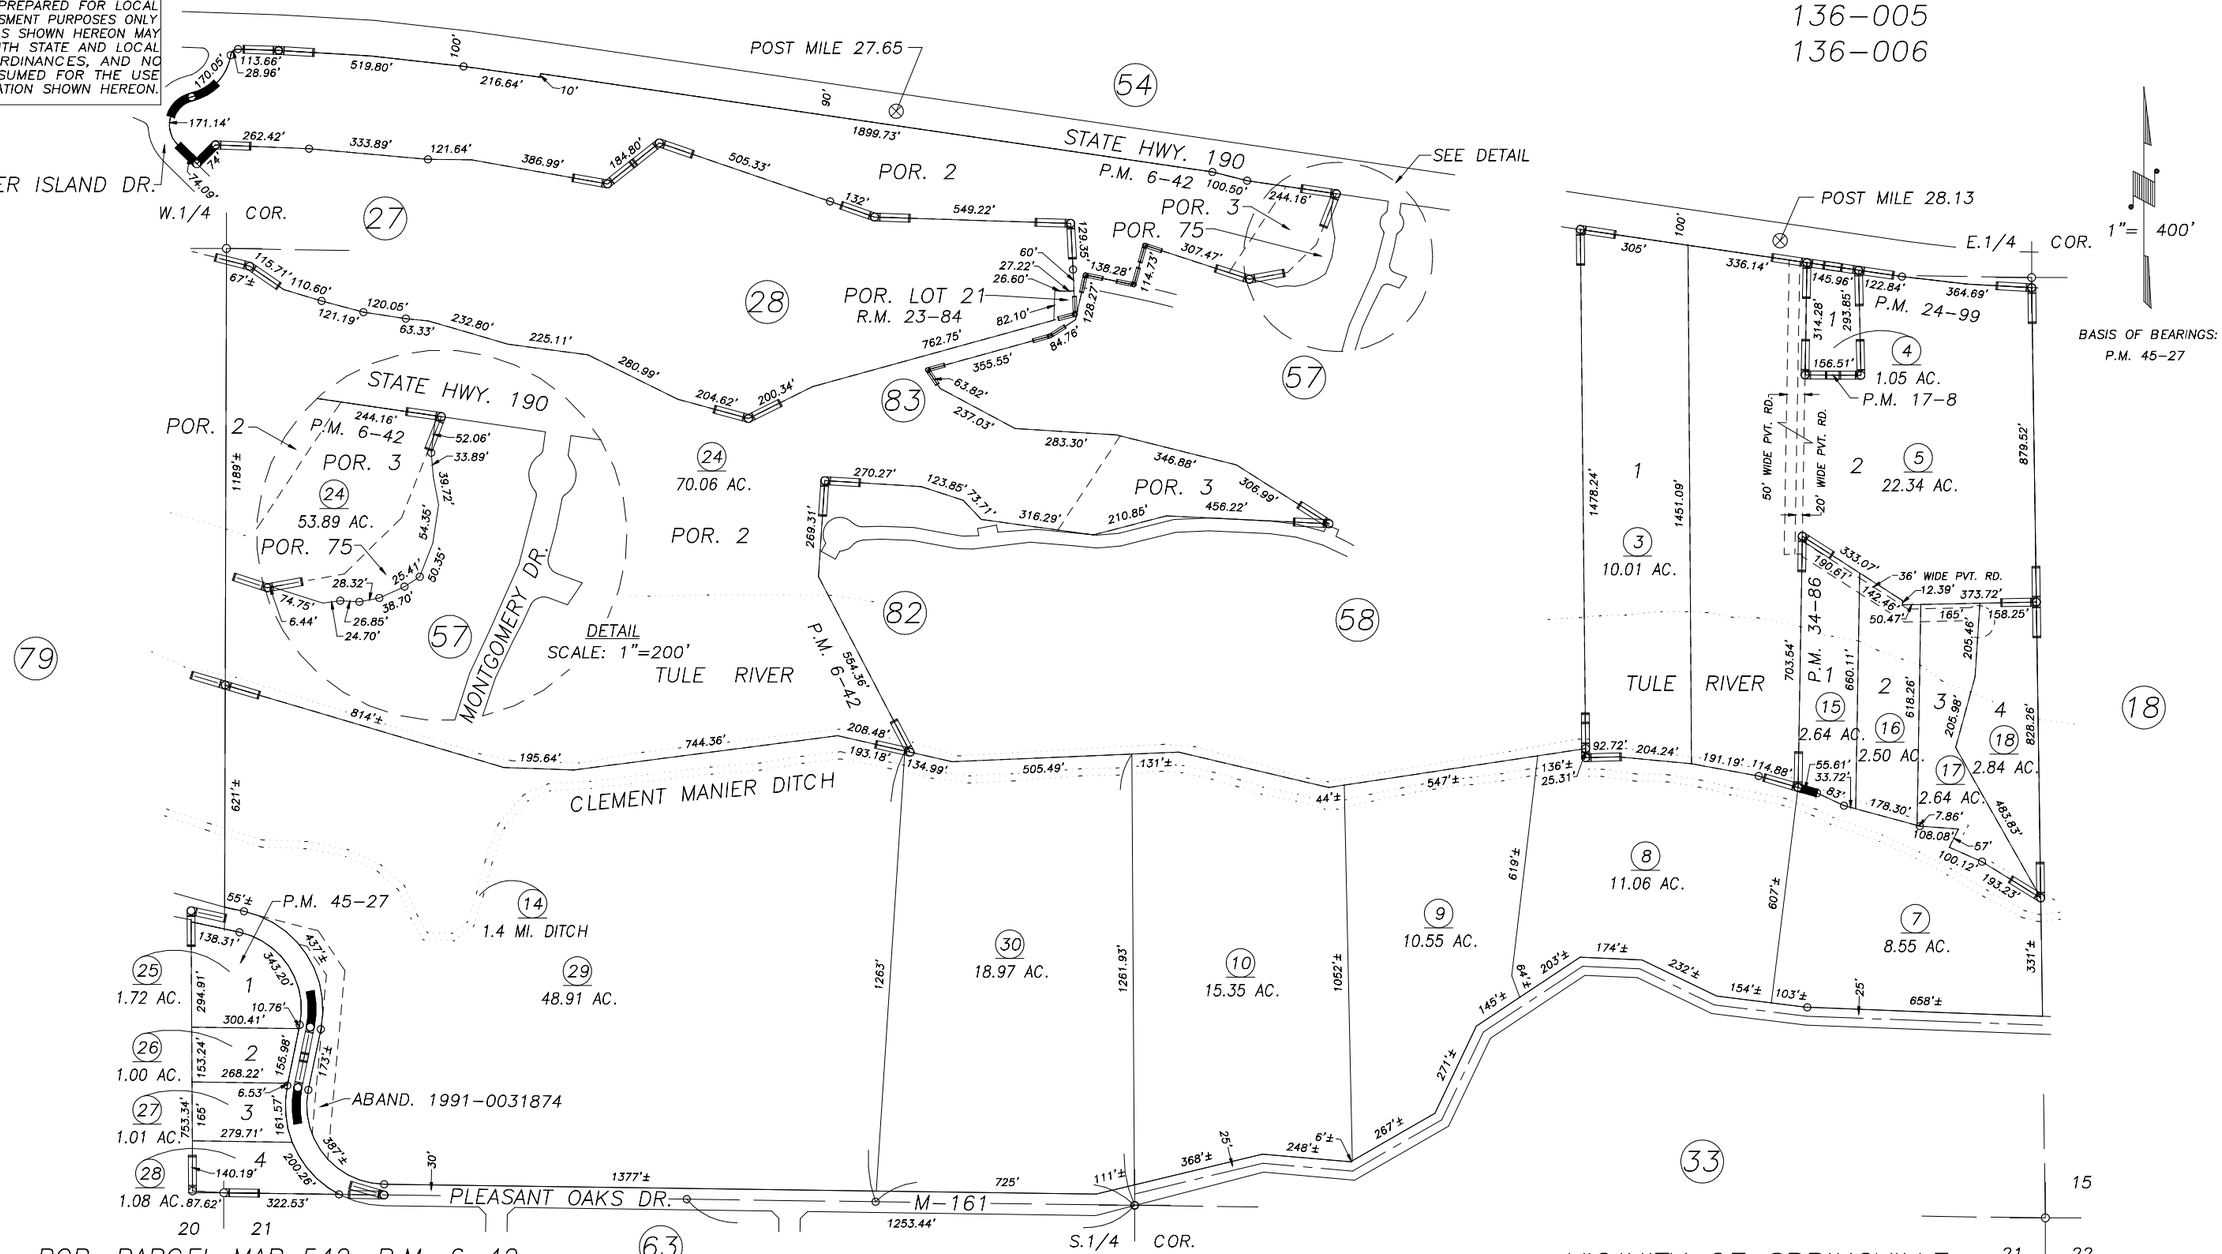

POR. PARCEL MAP 542, P.M. 6–42
PARCEL MAP 1607, P.M. 17–8
PARCEL MAP 2398, P.M. 24–99
PARCEL MAP 3384, P.M. 34–86
PARCEL MAP 4422, P.M. 45–27
POR. TRACT NO. 389, R.M. 23–84

VICINITY OF SPRINGVILLE
ASSESSOR'S MAPS BK.284 , PG.55
COUNTY OF TULARE, CALIFORNIA, U.S.A.

NOTE: Assessor's Parcel Numbers Shown in Circles (1)
Assessor's Block Numbers Shown in Elipses (123)

REVISION	DATE	TECH
2003–0111202	03/04/2004	PHN