DISCLAIMER

THIS MAP WAS PREPARED FOR LOCAL PROPERTY ASSESSMENT PURPOSES ONLY AND THE PARCELS SHOWN HEREON MAY NOT COMPLY WITH STATE AND LOCAL SUBDIVISION ORDINANCES, AND NO LIABILITY IS ASSUMED FOR THE USE OF THE INFORMATION SHOWN HEREON.

S1/2 SE1/4 SEC.7, T.21S., R.29E., M.D.B.&M.

Tax Area Codes 284-59
136-006

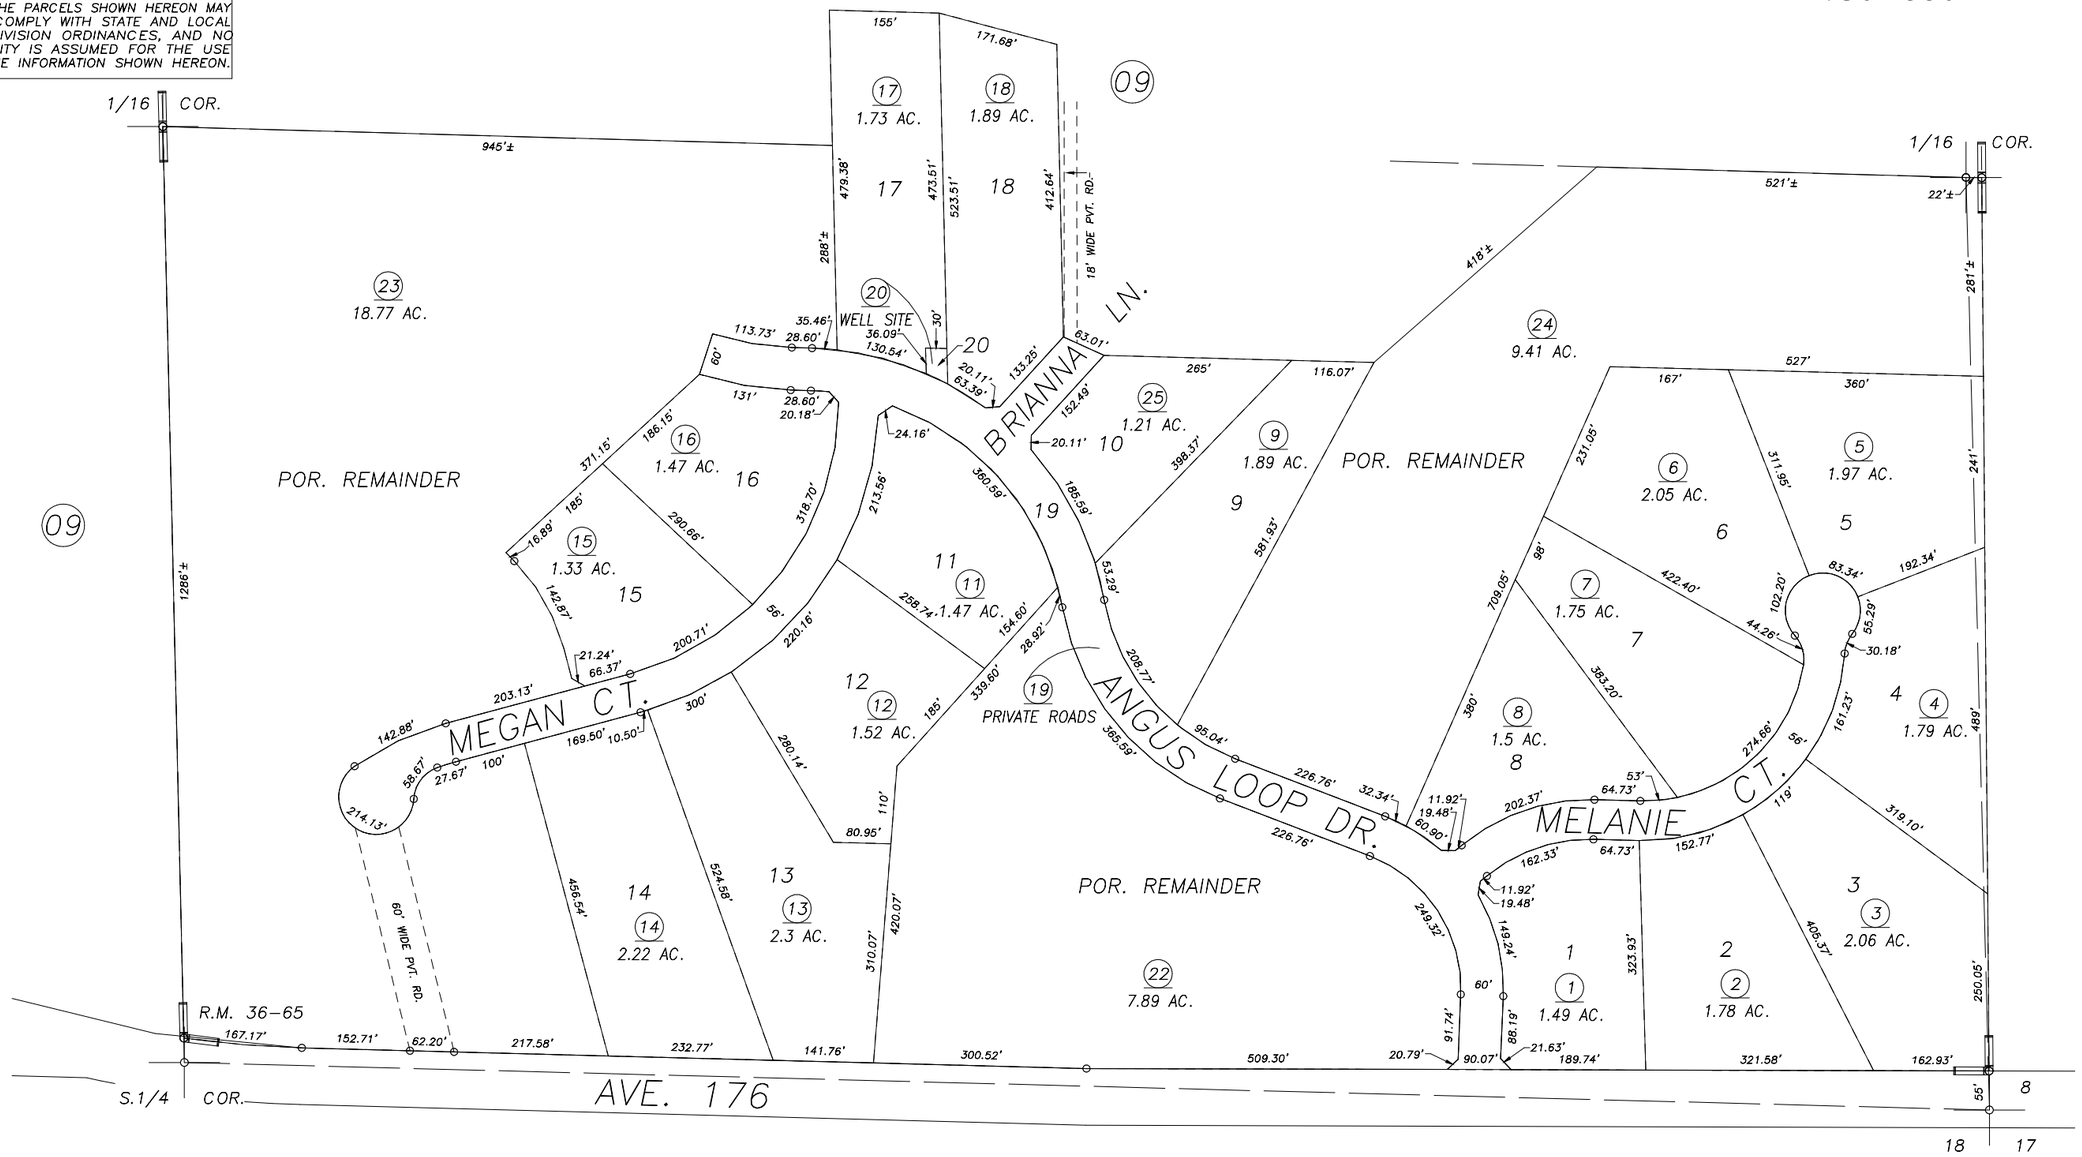

POR. TRACT NO. 708, R.M. 36-65

VICINITY OF SPRINGVILLE
ASSESSOR'S MAPS BK.284 , PG.59
COUNTY OF TULARE, CALIFORNIA, U.S.A.

NOTE: Assessor's Parcel Numbers Shown in Circles (1)
Assessor's Block Numbers Shown in Elipses (123)

REVISION	DATE	TECH
2001-0070368	09/22/2003	SU