POR. S 1/2 OF SEC. 8, T.21 S., R.29 E., M.D.B. & M.

Tax Area Code 284–60
136–006

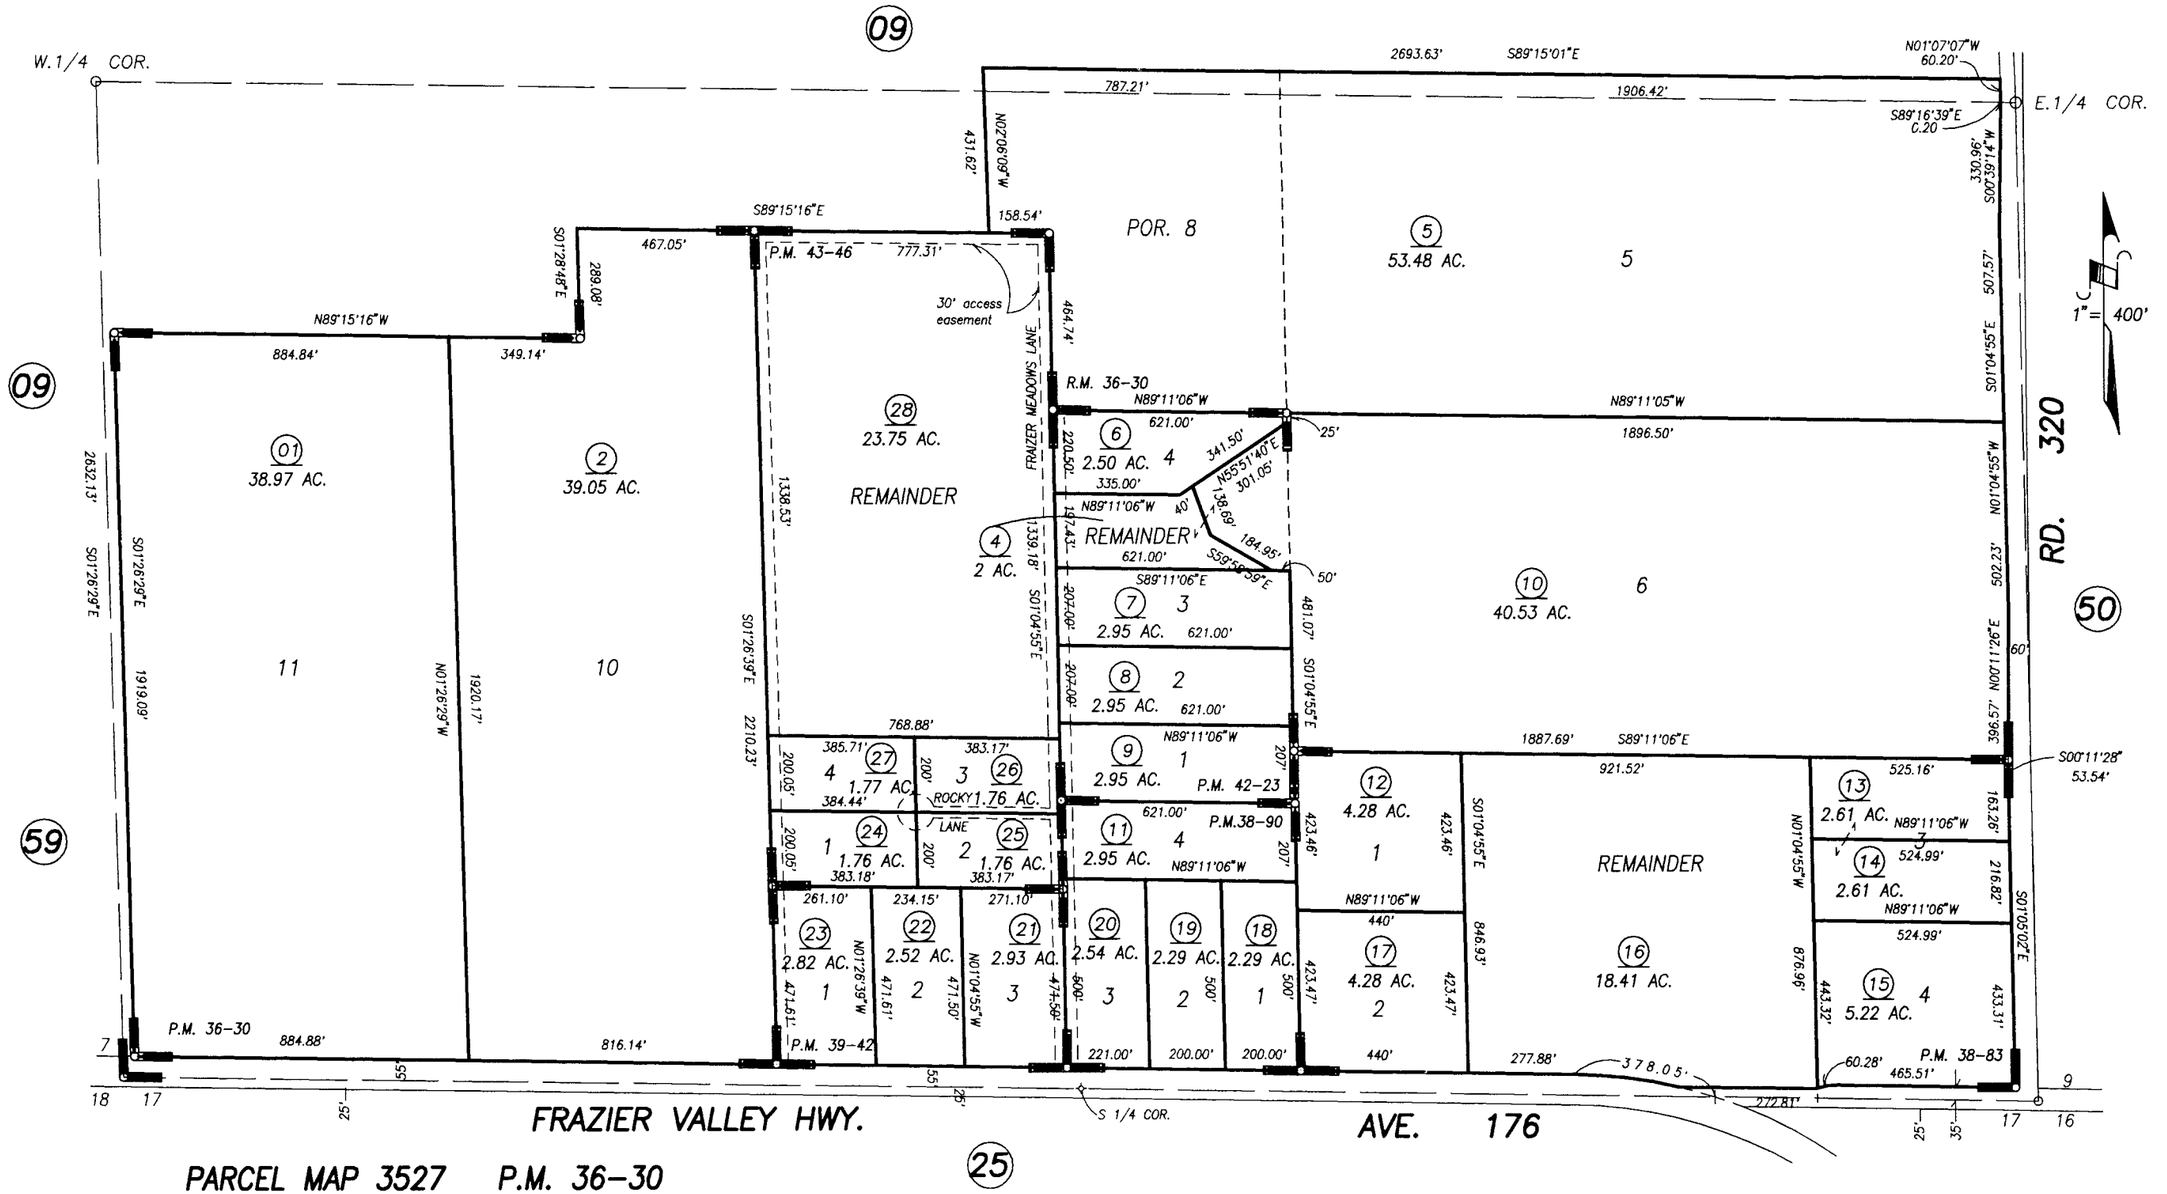

PARCEL MAP 3527 P.M. 36–30
PARCEL MAP 3780 P.M. 38–83
PARCEL MAP 3787 P.M. 38–90
PARCEL MAP 3839 P.M. 39–42
PARCEL MAP 4119 P.M. 42–23
PARCEL MAP 4242 P.M. 43–46

REVISION	DATE	BY
284–09 POR.ENLARGED	9–8–95	LB
P.M. 4242	5–8–96	LB

DISCLAIMER

THIS MAP WAS PREPARED FOR LOCAL PROPERTY ASSESSMENT PURPOSES ONLY AND THE PARCELS SHOWN HEREON MAY NOT COMPLY WITH STATE AND LOCAL SUBDIVISION ORDINANCES, AND NO LIABILITY IS ASSUMED FOR THE USE OF THE INFORMATION SHOWN HEREON.

NOTE: Assessor's Block Numbers Shown in Ellipses
Assessor's Parcel Numbers Shown in Circles

ASSESSOR'S MAPS BK. 284, PG. 60.
COUNTY OF TULARE, CALIF.

96/97