DISCLAIMER

THIS MAP WAS PREPARED FOR LOCAL PROPERTY ASSESSMENT PURPOSES ONLY AND THE PARCELS SHOWN HEREON MAY NOT COMPLY WITH STATE AND LOCAL SUBDIVISION ORDINANCES, AND NO LIABILITY IS ASSUMED FOR THE USE OF THE INFORMATION SHOWN HEREON.

POR. N 1/2 SECTION 22, T.21S., R.29E., M.D.B. & M.

Tax Area Code 136–006

284–61

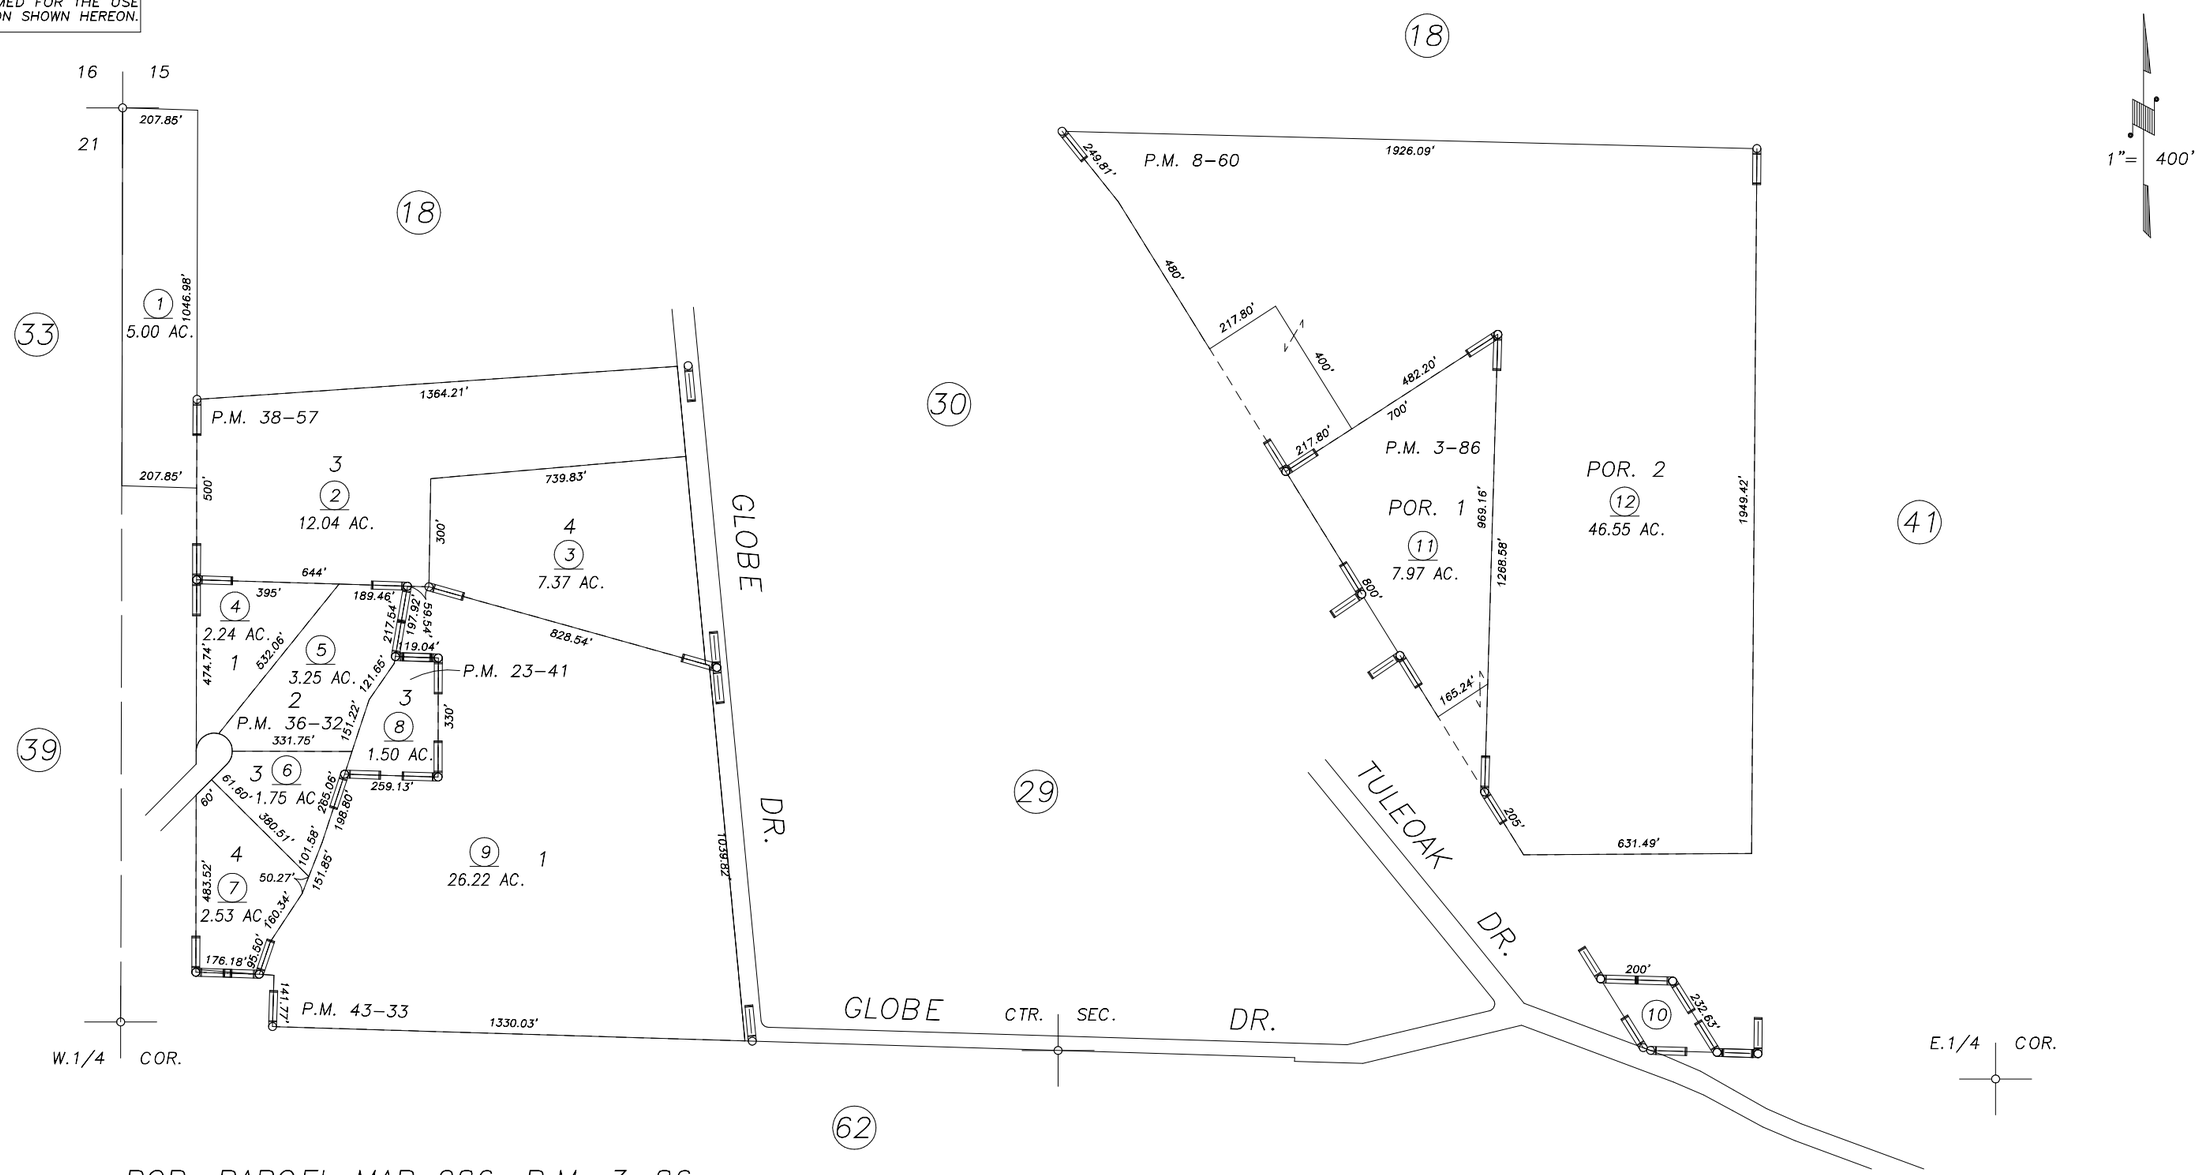

P.M. 43–33	8/8/96	KPT
REVISION	DATE	BY

POR. PARCEL MAP 286, P.M. 3–86
POR. PARCEL MAP 760, P.M. 8–60
POR. PARCEL MAP 2240, P.M. 23–41
PARCEL MAP 3529, P.M. 36–32
POR. PARCEL MAP 3754, P.M. 38–57
POR. PARCEL MAP 4229, P.M. 43–33

ASSESSOR'S MAPS BK. 284 , PG. 61 .
COUNTY OF TULARE, CALIF.

NOTE: Assessor's Block Numbers Shown in Ellipses
Assessor's Parcel Numbers Shown in Circles

96/97