DISCLAIMER

THIS MAP WAS PREPARED FOR LOCAL PROPERTY ASSESSMENT PURPOSES ONLY AND THE PARCELS SHOWN HEREON MAY NOT COMPLY WITH STATE AND LOCAL SUBDIVISION ORDINANCES, AND NO LIABILITY IS ASSUMED FOR THE USE OF THE INFORMATION SHOWN HEREON.

POR. S 1/2 SECTION 22, T.21S., R.29E., M.D.B. & M.

Tax Area Code 284-62
136-006

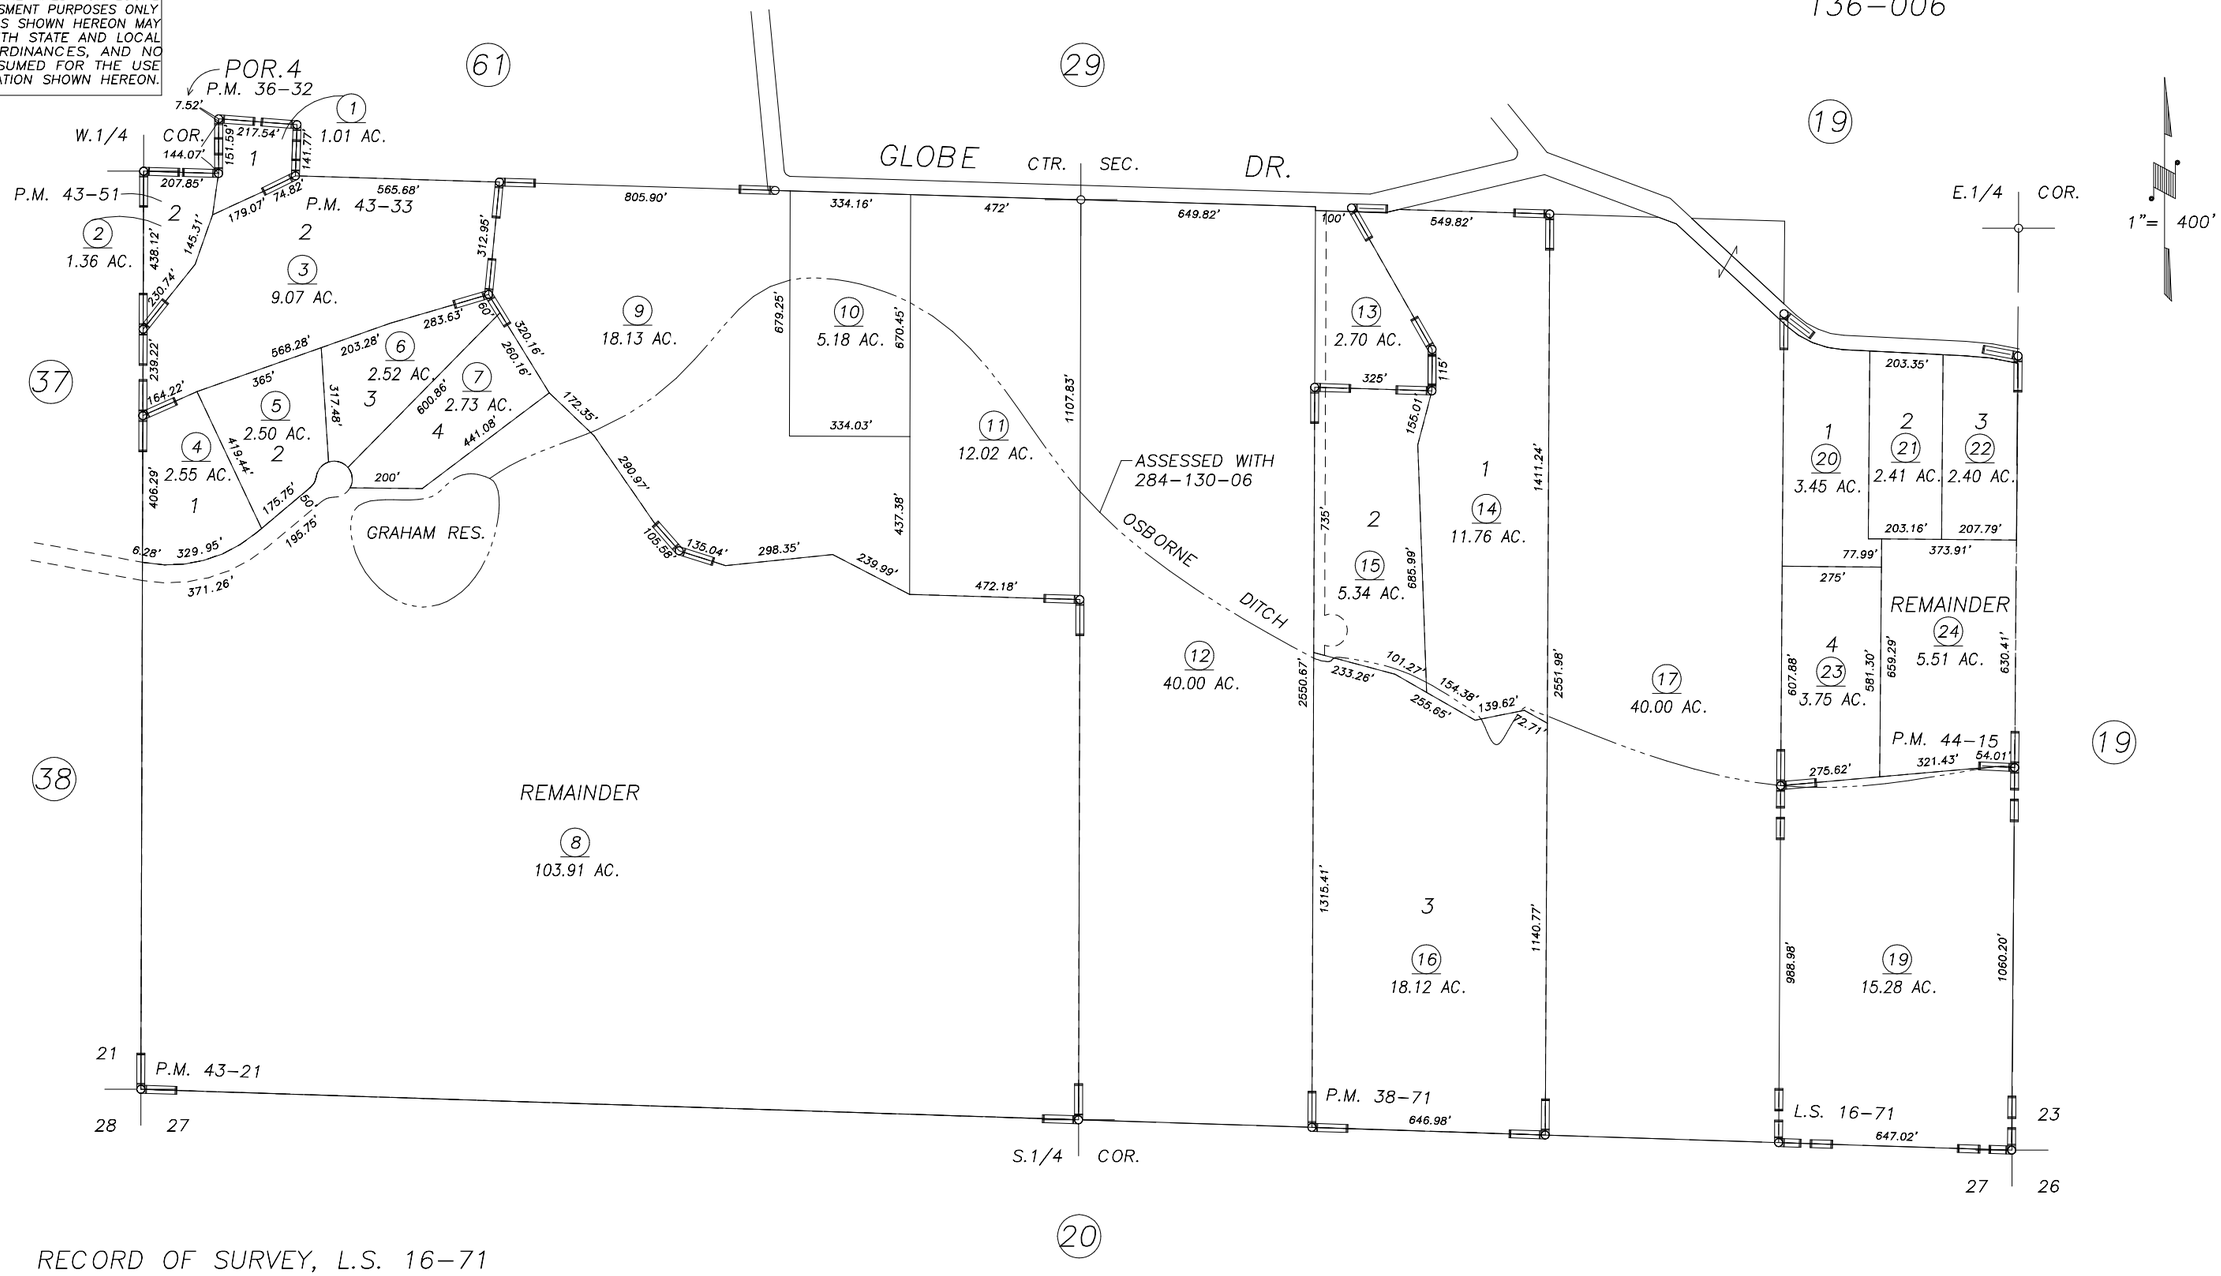

MINOR MAP CHANGES	4/5/99	KMS
REVISION	DATE	BY

RECORD OF SURVEY, L.S. 16-71
PARCEL MAP 3768, P.M. 38-71
PARCEL MAP 4217, P.M. 43-21
POR. PARCEL MAP 4229, P.M. 43-33
PARCEL MAP 4247, P.M. 43-51
PARCEL MAP 4311, P.M. 44-15
POR. PARCEL MAP 3529, P.M. 36-32

NOTE: Assessor's Block Numbers Shown in Ellipses
Assessor's Parcel Numbers Shown in Circles

ASSESSOR'S MAPS BK. 284 , PG. 62 .
COUNTY OF TULARE, CALIF.

98/99