DISCLAIMER

THIS MAP WAS PREPARED FOR LOCAL PROPERTY ASSESSMENT PURPOSES ONLY AND THE PARCELS SHOWN HEREON MAY NOT COMPLY WITH STATE AND LOCAL SUBDIVISION ORDINANCES, AND NO LIABILITY IS ASSUMED FOR THE USE OF THE INFORMATION SHOWN HEREON.

POR. S1/2 SEC.22, T.21S., R.29E., M.D.B.&M.

Tax Area Codes 284-62
136-006

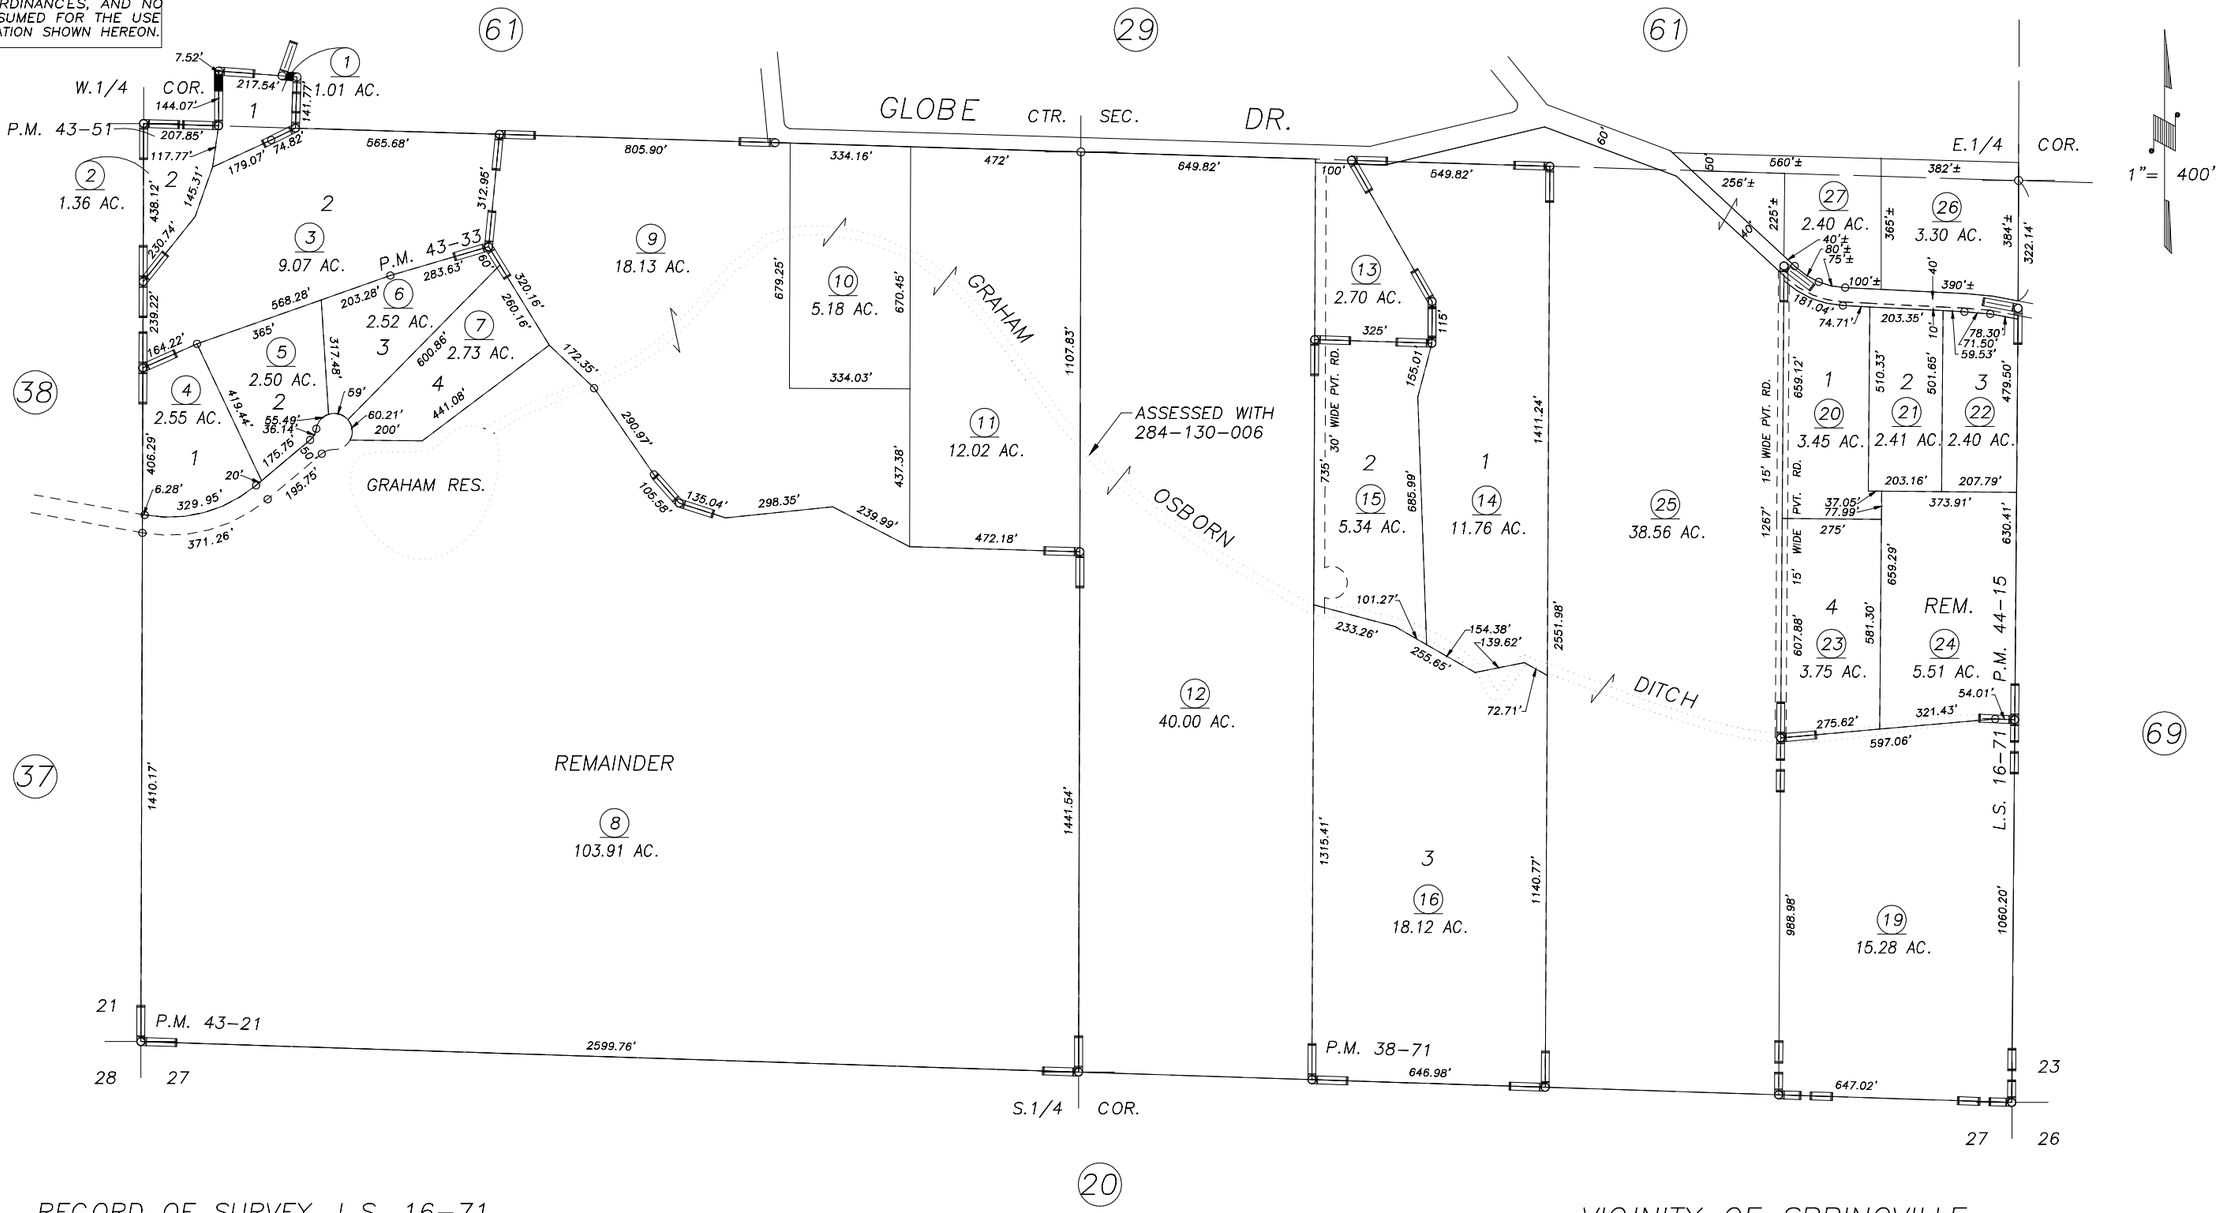

RECORD OF SURVEY, L.S. 16-71
PARCEL MAP 3768, P.M. 38-71
PARCEL MAP 4217, P.M. 43-21
POR. PARCEL MAP 4229, P.M. 43-33
PARCEL MAP 4247, P.M. 43-51
PARCEL MAP 4311, P.M. 44-15
POR. PARCEL MAP 3529, P.M. 36-32

VICINITY OF SPRINGVILLE
ASSESSOR'S MAPS BK.284 , PG.62
COUNTY OF TULARE, STATE OF CALIFORNIA, U.S.A.

NOTE: Assessor's Parcel Numbers Shown in Circles (1)
Assessor's Block Numbers Shown in Elipses (123)

REVISION	DATE	TECH
REVIEW UP-DATE	09/06/2002	RJL