DISCLAIMER

THIS MAP WAS PREPARED FOR LOCAL PROPERTY ASSESSMENT PURPOSES ONLY AND THE PARCELS SHOWN HEREON MAY NOT COMPLY WITH STATE AND LOCAL SUBDIVISION ORDINANCES, AND NO LIABILITY IS ASSUMED FOR THE USE OF THE INFORMATION SHOWN HEREON.

POR. W 1/2 SECTION 22, T.21S., R.29E., M.D.B. & M.

Tax Area Code 284-62
136-006

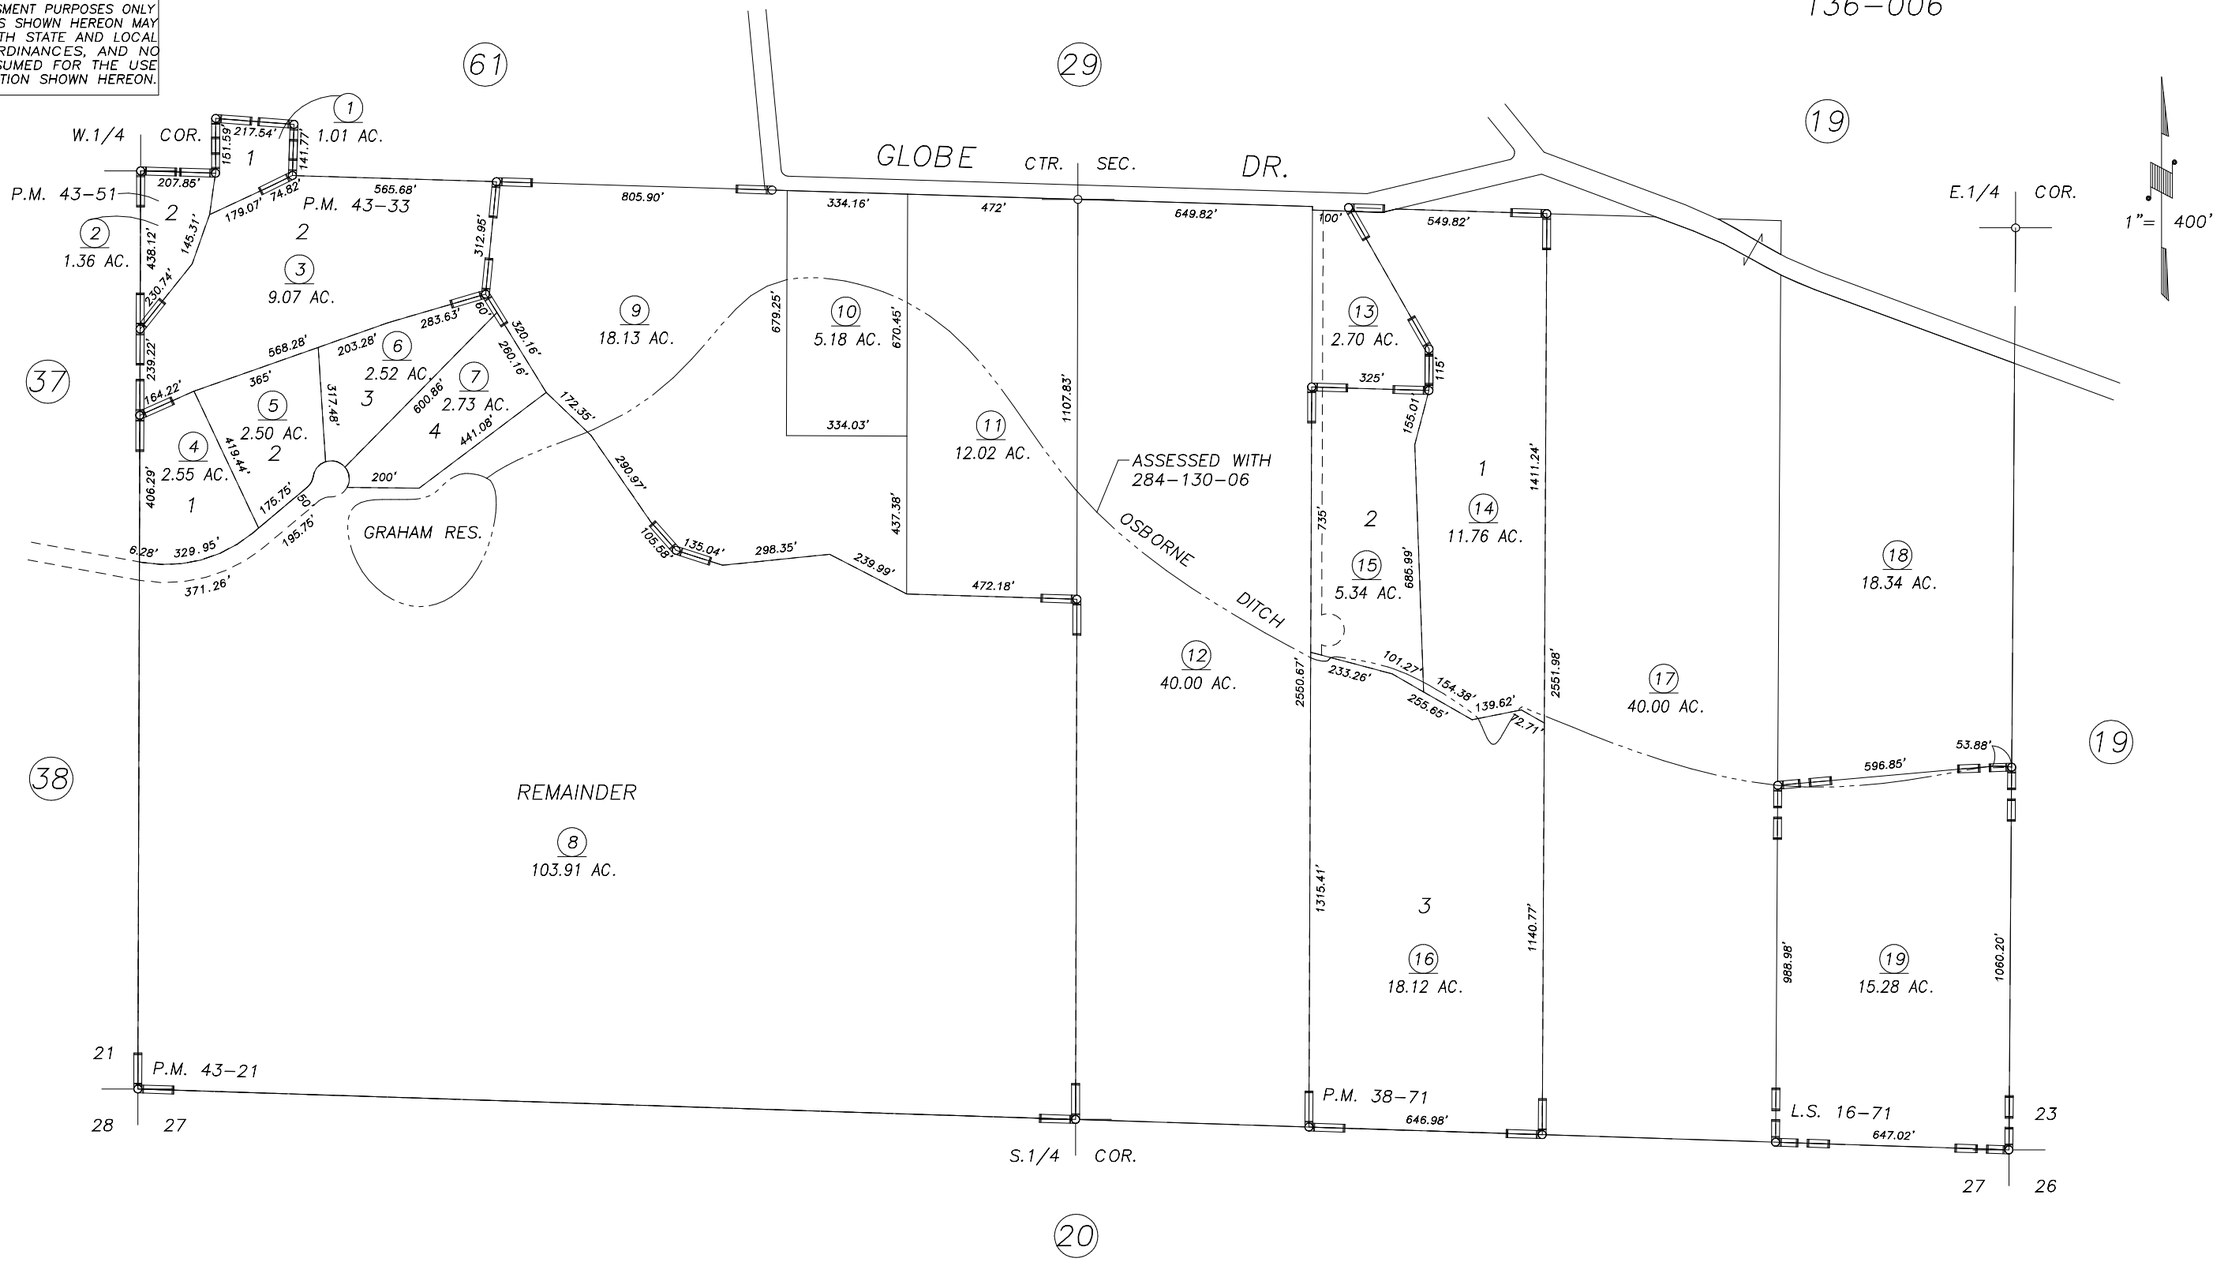

P.M. 43-51	8/28/96	KPT
REVISION	DATE	BY

RECORD OF SURVEY, L.S. 16-71
PARCEL MAP 3768, P.M. 38-71
PARCEL MAP 4217, P.M. 43-21
POR. PARCEL MAP 4229, P.M. 43-33
PARCEL MAP 4247, P.M. 43-51

NOTE: Assessor's Block Numbers Shown in Ellipses
Assessor's Parcel Numbers Shown in Circles

ASSESSOR'S MAPS BK. 284 , PG. 62 .
COUNTY OF TULARE, CALIF.

96/97