DISCLAIMER

THIS MAP WAS PREPARED FOR LOCAL PROPERTY ASSESSMENT PURPOSES ONLY AND THE PARCELS SHOWN HEREON MAY NOT COMPLY WITH STATE AND LOCAL SUBDIVISION ORDINANCES, AND NO LIABILITY IS ASSUMED FOR THE USE OF THE INFORMATION SHOWN HEREON.

POR. NE 1/4 SEC. 20 & NW 1/4 SEC. 21, T.21S., R.29E., M.D.B. & M.

Tax Area Code 284-63
136-005

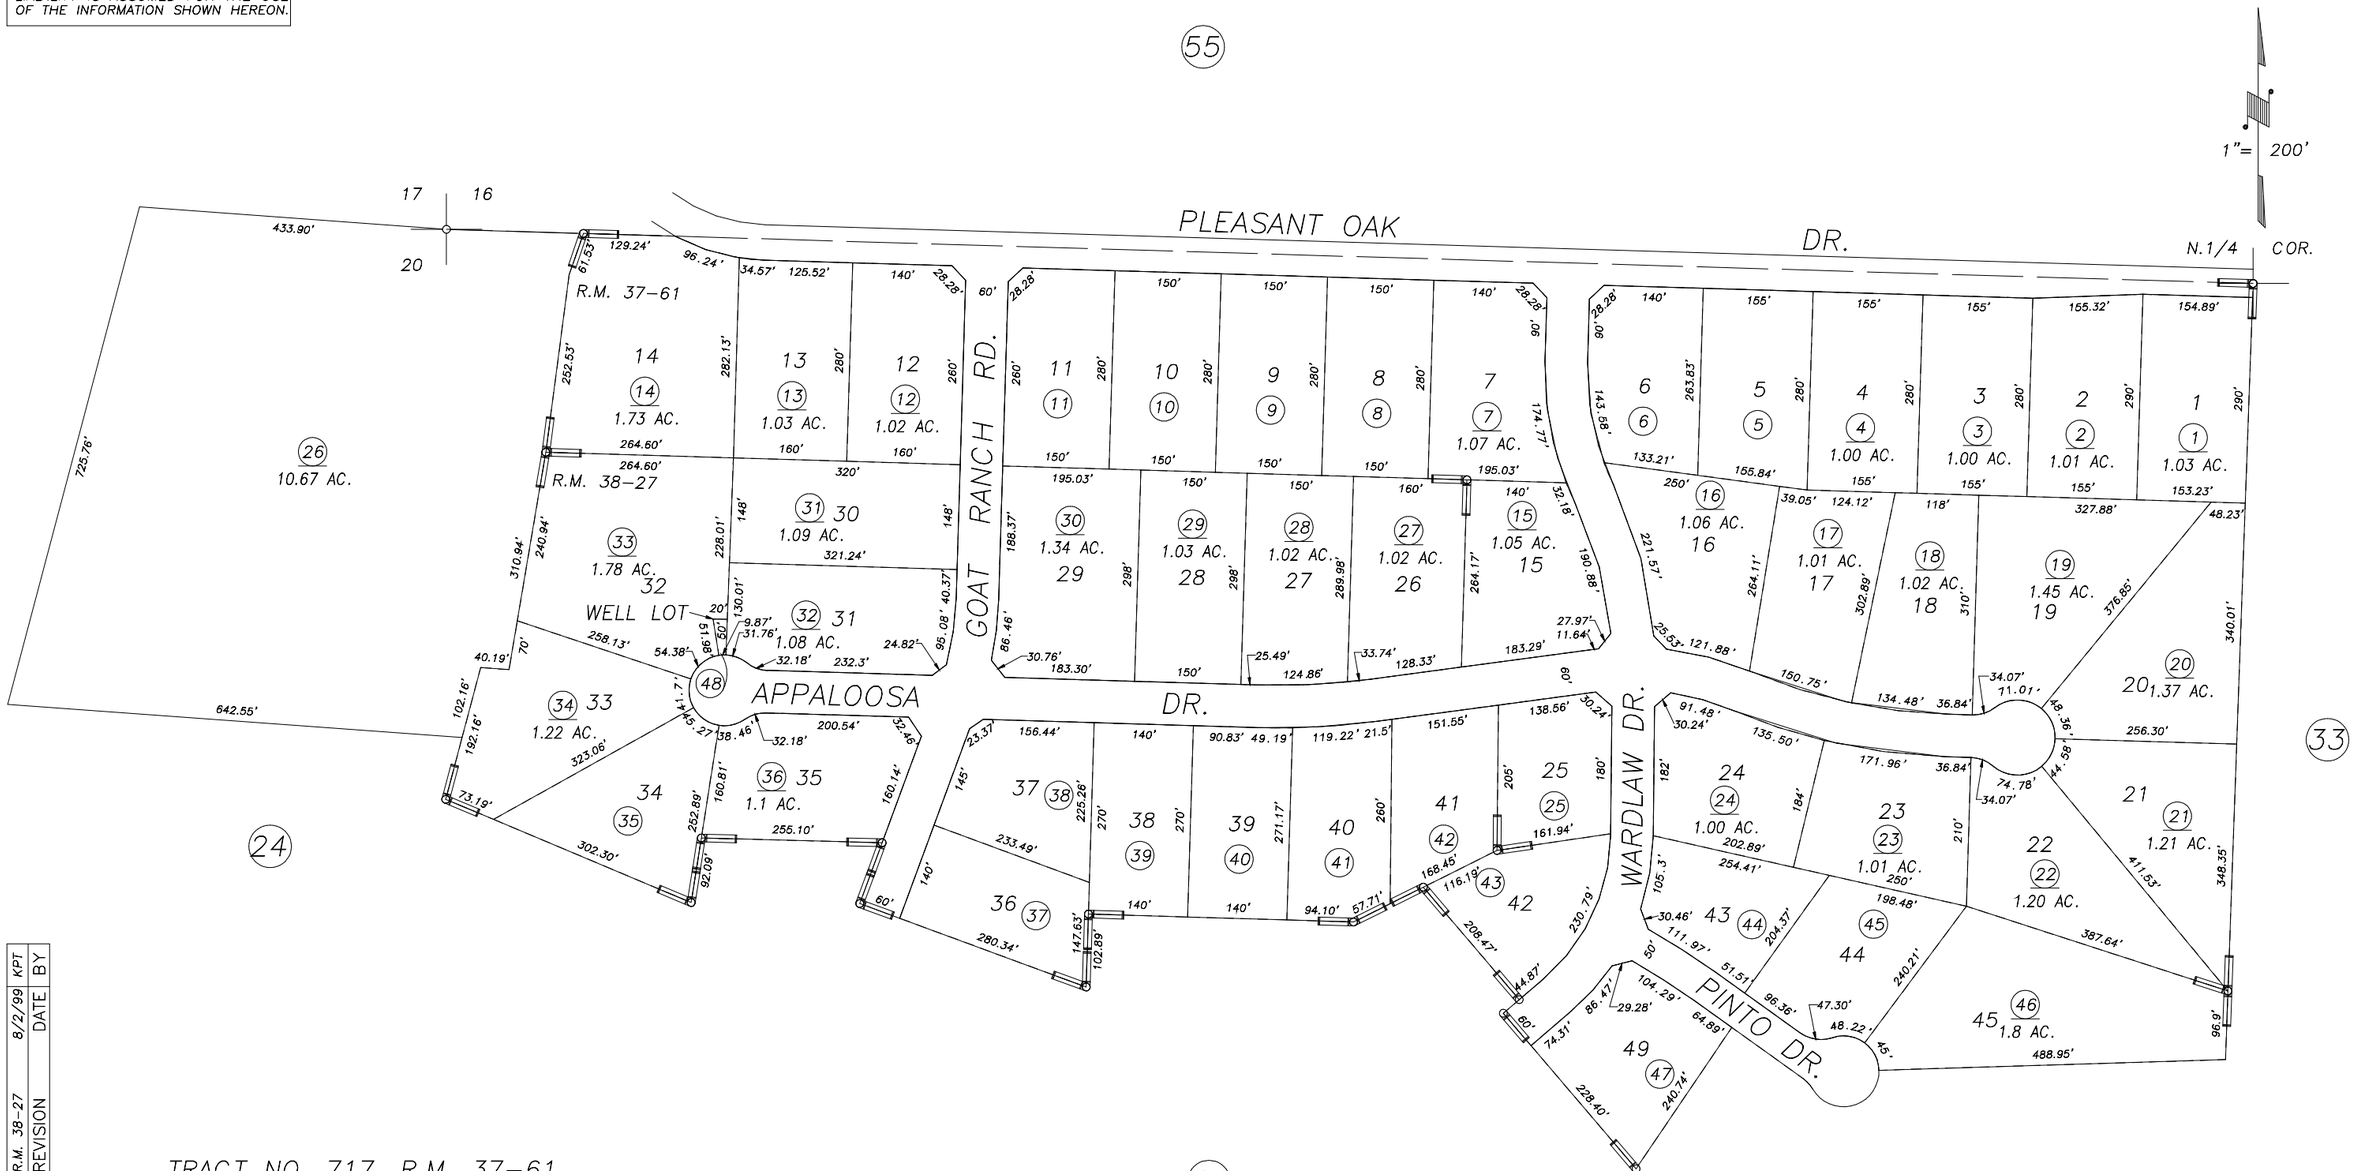

R.M. 38-27	8/2/99	KPT
REVISION	DATE	BY

TRACT NO. 717, R.M. 37-61
POR. TRACT NO. 717 PHASE 2, R.M. 38-27

ASSESSOR'S MAPS BK. 284 , PG. 63 .
COUNTY OF TULARE, CALIF.

NOTE: Assessor's Block Numbers Shown in Ellipses
Assessor's Parcel Numbers Shown in Circles

00/01