SEC. 28, & POR. SEC. 27, T.22S., R.23E., M.D.B.& M.

TAX CODE AREA **291-10**

166-001
166-008

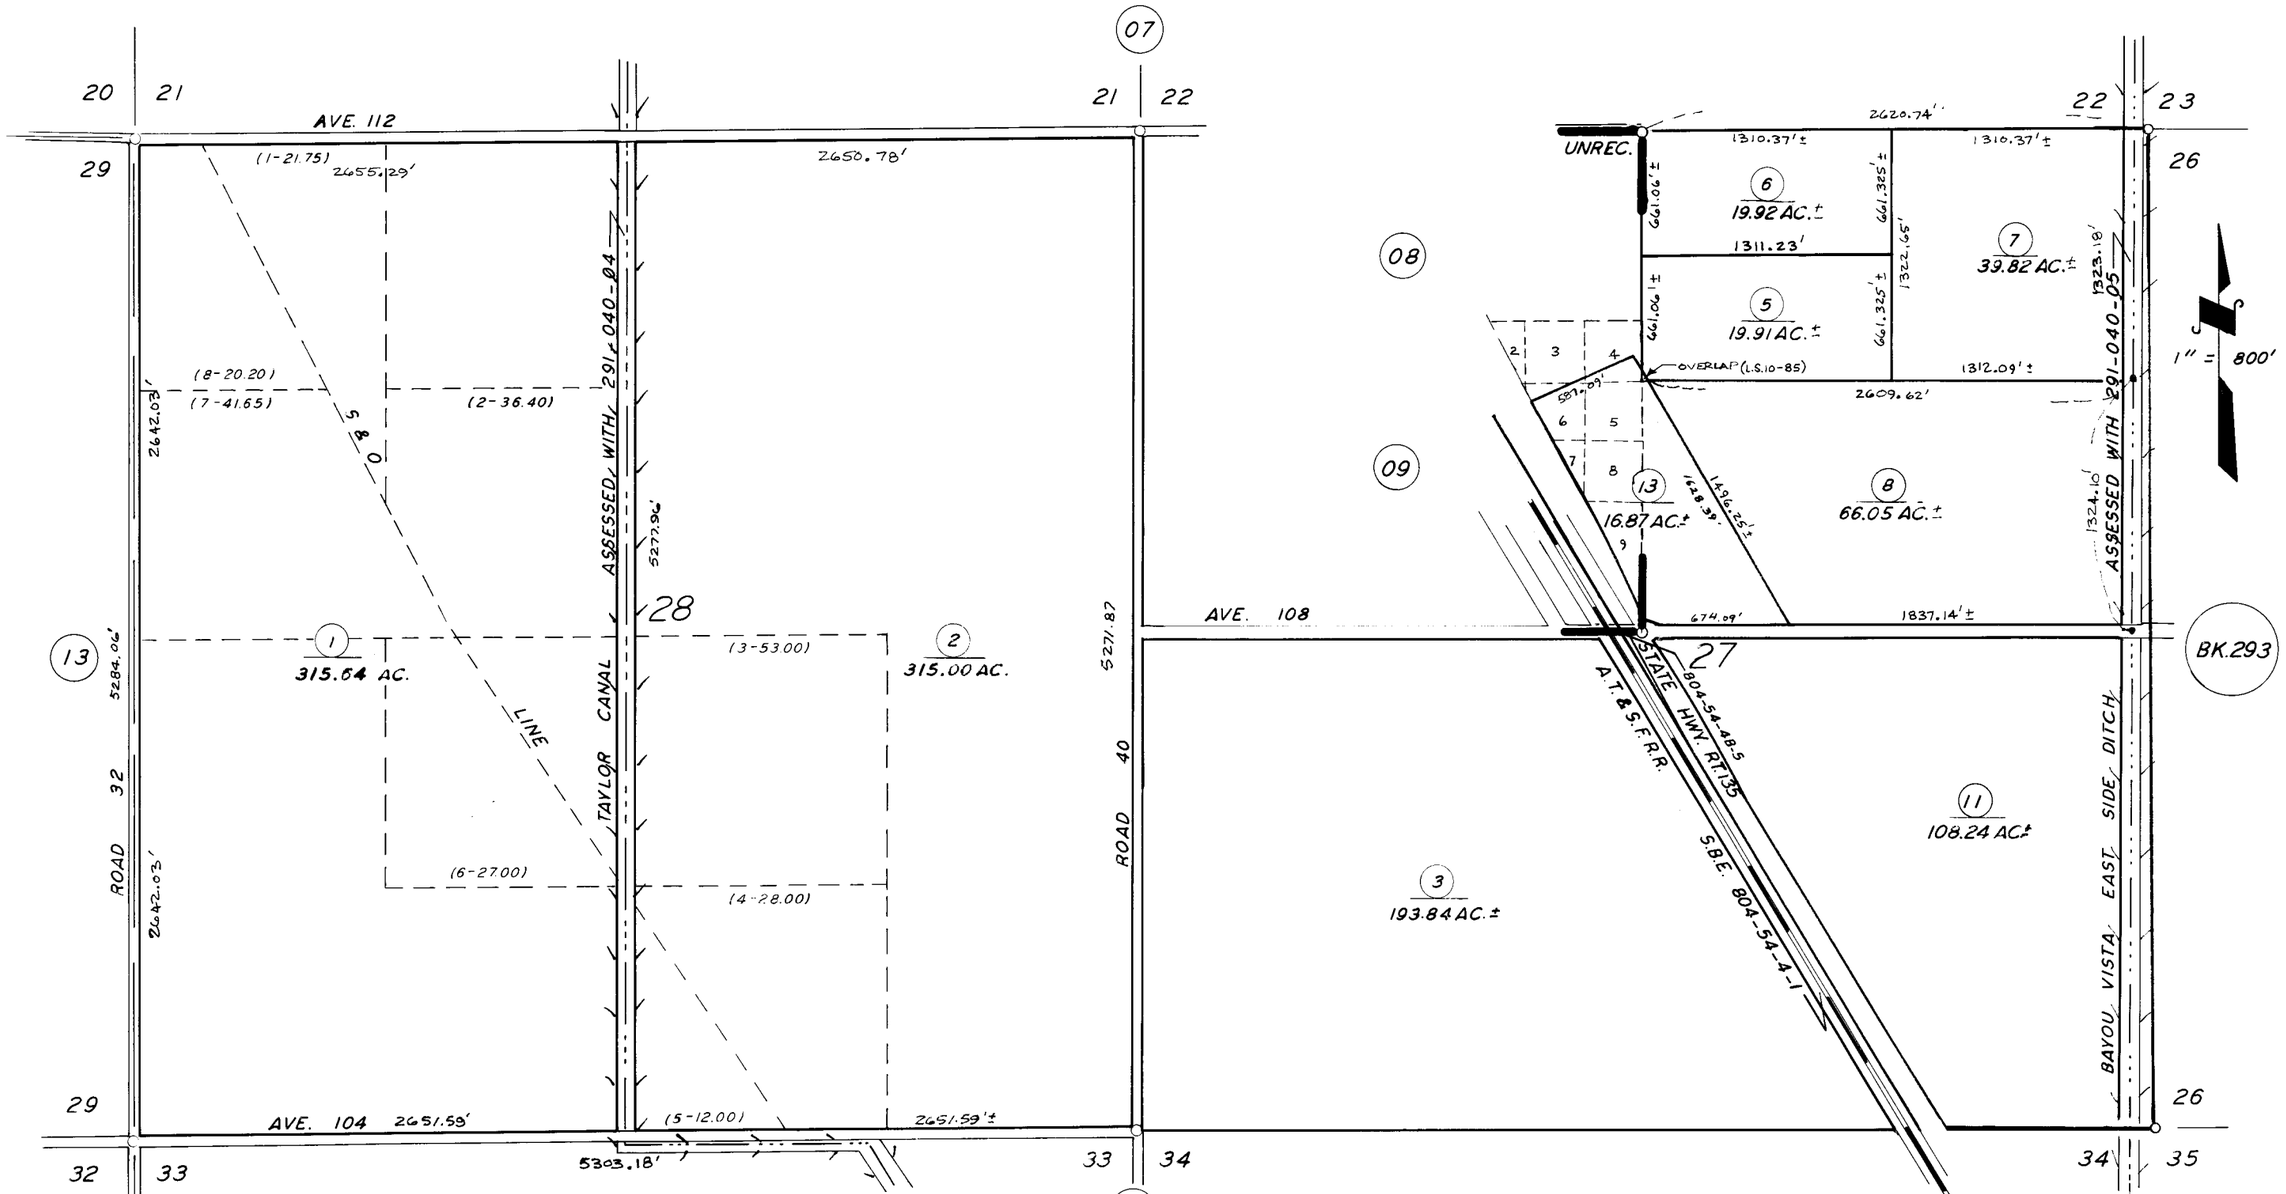

POR. TOWNSITE OF ANGIOLA, UNREC.
POR. RECORD OF SURVEY, L.S. 10-2 (ALL SEC. 28)
POR. RECORD OF SURVEY, L.S. 10-28 (ALL SEC. 27 & 28)
POR. RECORD OF SURVEY, L.S. 10-85 (ALL SEC. 27)

ASSESSOR'S MAPS BK. **291**, PG. **10**.

COUNTY OF TULARE, CALIF.

NOTE — ASSESSOR'S BLOCK NUMBERS SHOWN IN ELLIPSES
ASSESSOR'S PARCEL NUMBERS SHOWN IN CIRCLES