DISCLAIMER

THIS MAP WAS PREPARED FOR LOCAL PROPERTY ASSESSMENT PURPOSES ONLY AND THE PARCELS SHOWN HEREON MAY NOT COMPLY WITH STATE AND LOCAL SUBDIVISION ORDINANCES, AND NO LIABILITY IS ASSUMED FOR THE USE OF THE INFORMATION SHOWN HEREON.

POR. N 1/2 OF NE 1/4 SECTION 32, T.22S., R.25E., M.D.B. & M.

Tax Area Code 299–03

124–001
124–010
124–015

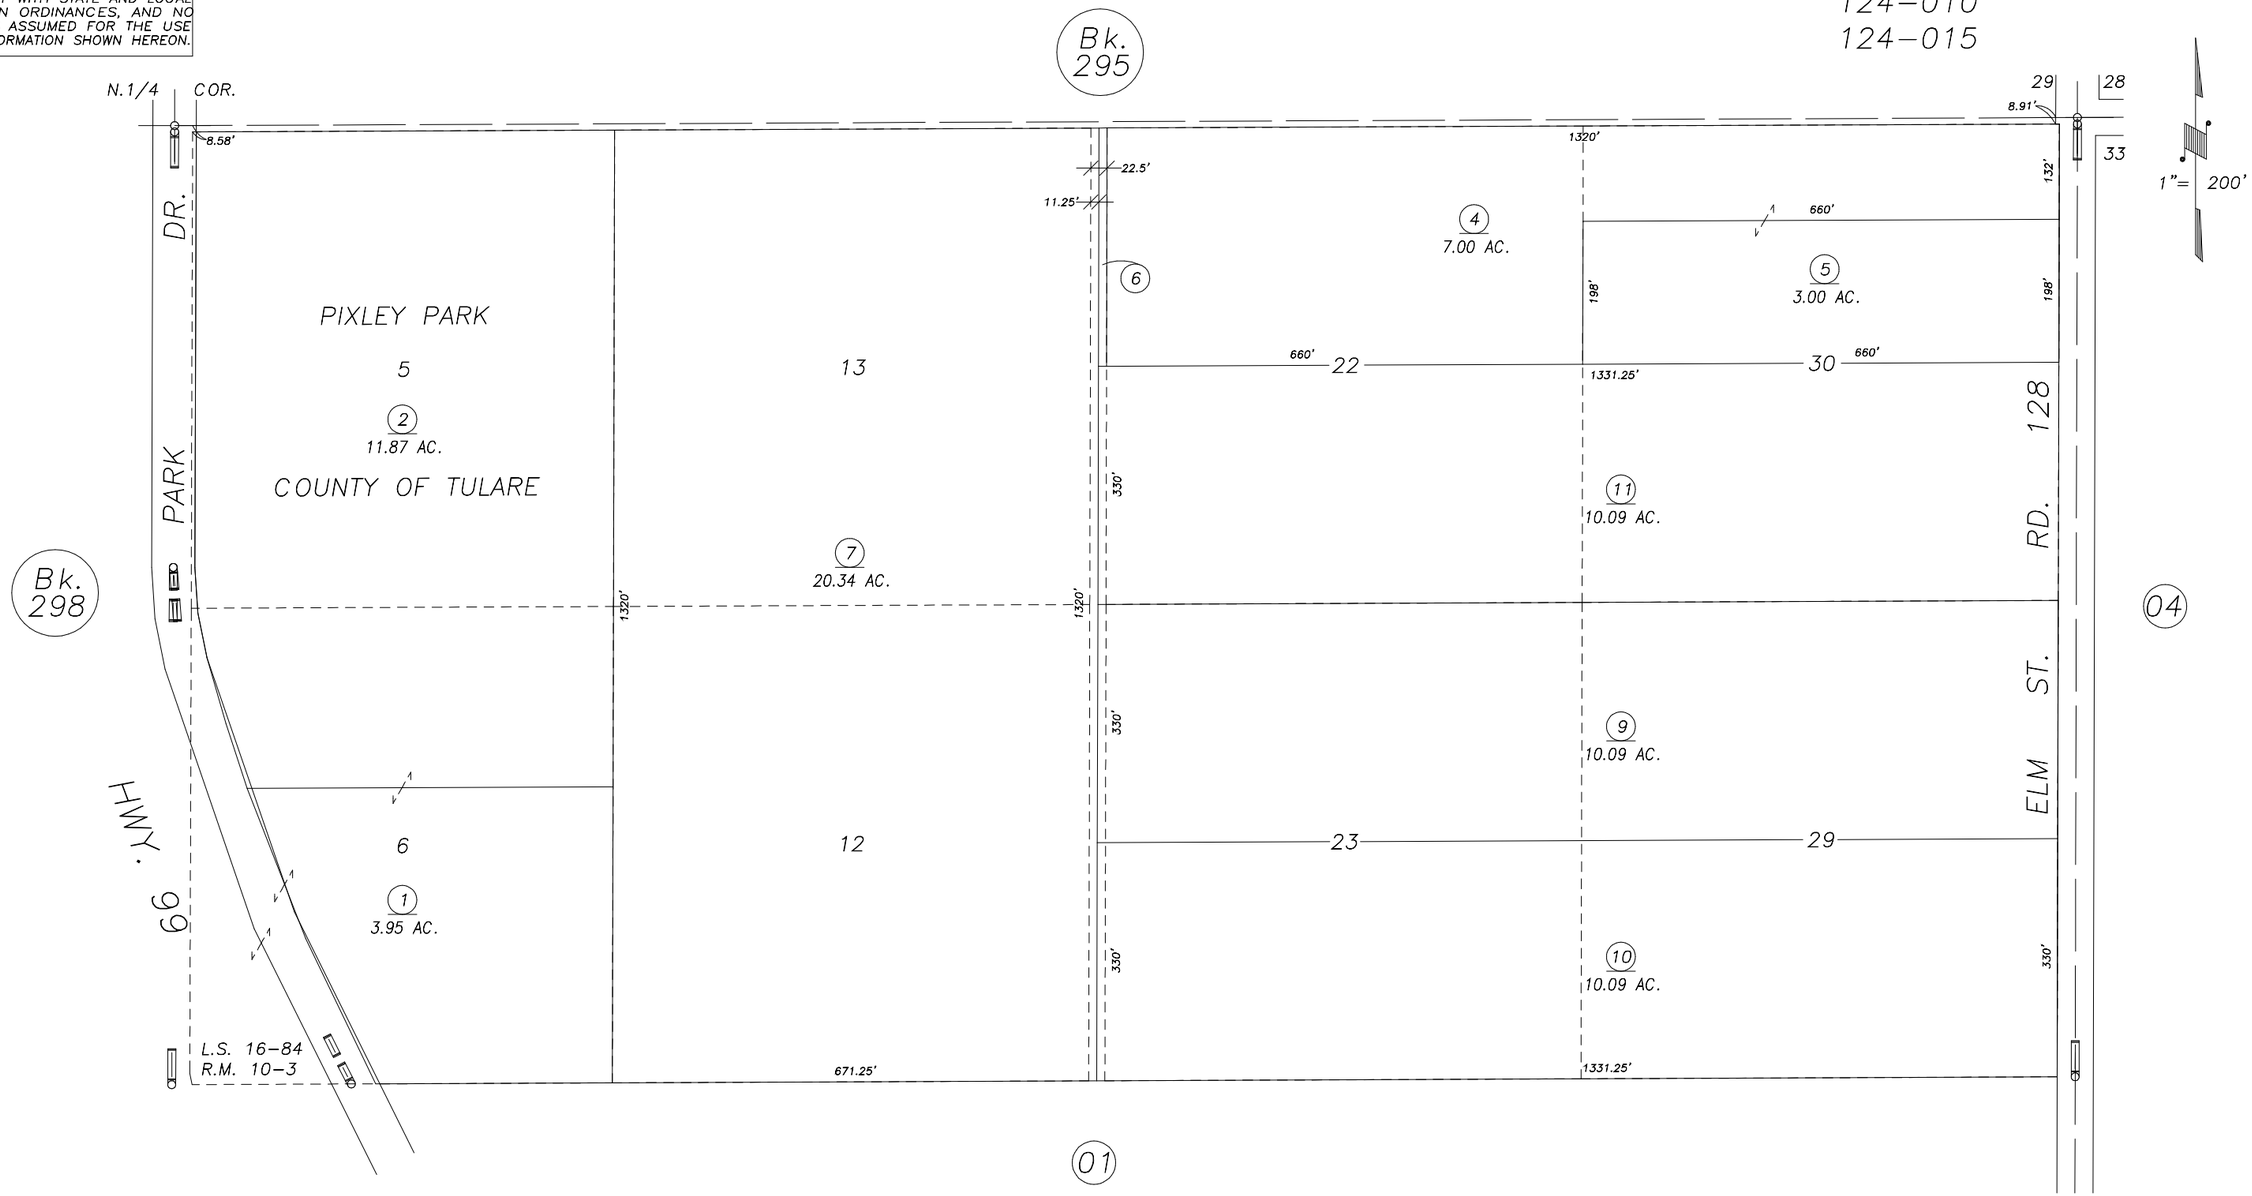

PLA 94–047	8/10/95	KPT
REVISION	DATE	BY

POR. RECORD OF SURVEY, L.S. 16–84
POR. WEST COAST EUCALYPTUS TRACT NO. 2, R.M. 10–3

ASSESSOR'S MAPS BK. 299 , PG. 03 .
COUNTY OF TULARE, CALIF.

NOTE: Assessor's Block Numbers Shown in Ellipses
Assessor's Parcel Numbers Shown in Circles

96/97