DISCLAIMER

THIS MAP WAS PREPARED FOR LOCAL PROPERTY ASSESSMENT PURPOSES ONLY AND THE PARCELS SHOWN HEREON MAY NOT COMPLY WITH STATE AND LOCAL SUBDIVISION ORDINANCES, AND NO LIABILITY IS ASSUMED FOR THE USE OF THE INFORMATION SHOWN HEREON.

SEC.'S 5 & 6 T.22 S., R.26 E., M.D.B. & M.

Tax Area Code 300-10
125-000

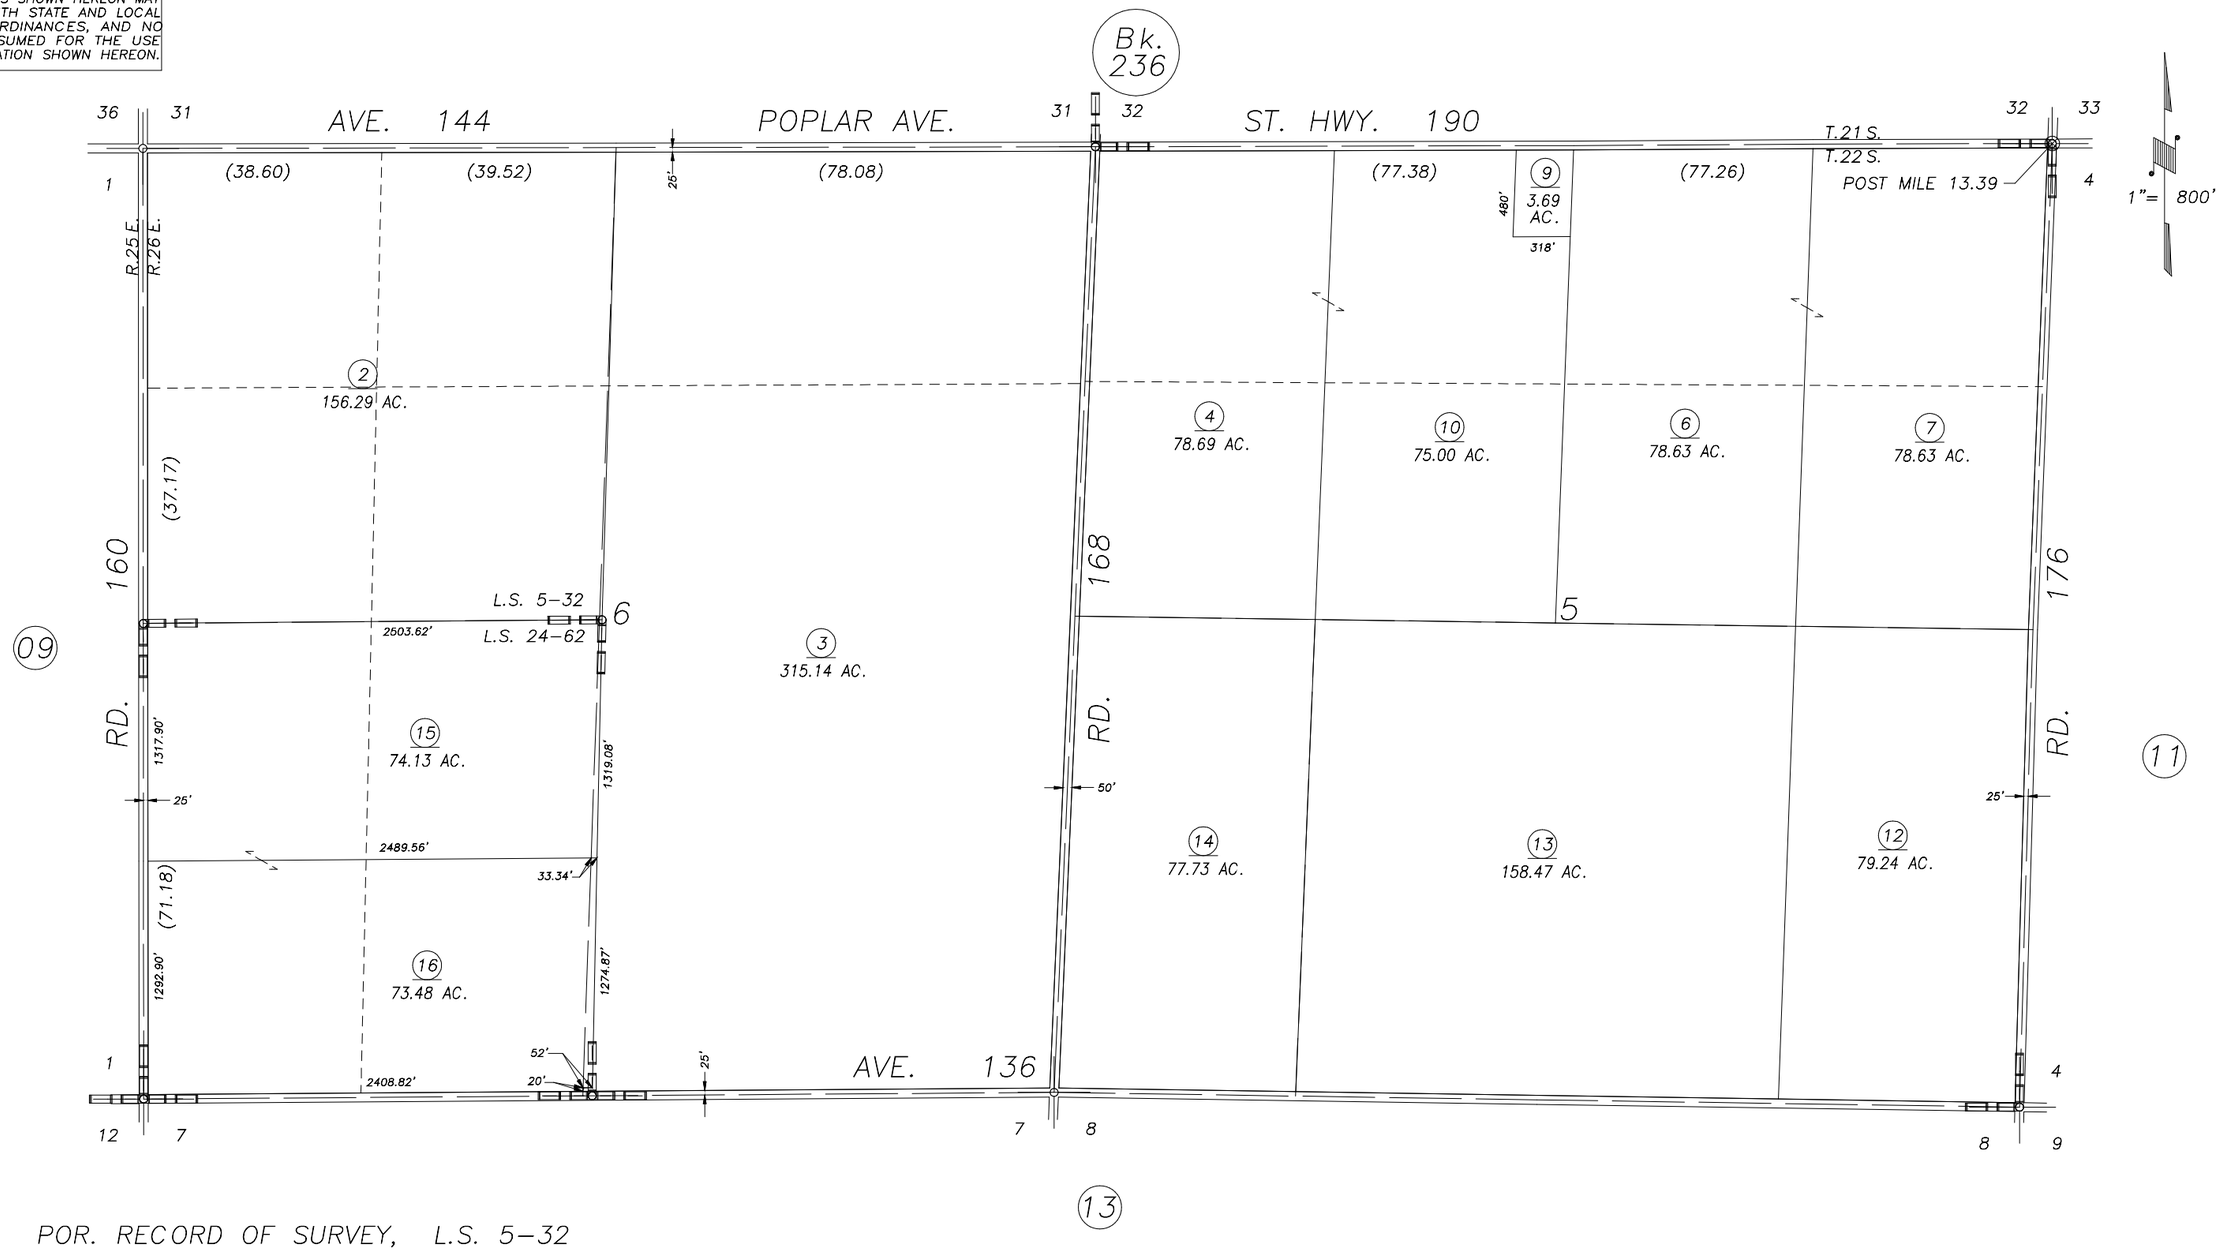

POR. RECORD OF SURVEY, L.S. 5-32
RECORD OF SURVEY, L.S. 24-62

ASSESSOR'S MAPS BK. 300, PG. 10.
COUNTY OF TULARE, CALIF.

NOTE: Assessor's Block Numbers Shown in Ellipses
Assessor's Parcel Numbers Shown in Circles

00/01

REVISION	DATE	BY
1999-0087556	03/28/01	RJL