SEC.9&10, T.22S., R.26E., M.D.B.&M.

Tax Area Codes 300–12
125–000
125–002

DISCLAIMER

THIS MAP WAS PREPARED FOR LOCAL PROPERTY ASSESSMENT PURPOSES ONLY AND THE PARCELS SHOWN HEREON MAY NOT COMPLY WITH STATE AND LOCAL SUBDIVISION ORDINANCES, AND NO LIABILITY IS ASSUMED FOR THE USE OF THE INFORMATION SHOWN HEREON.

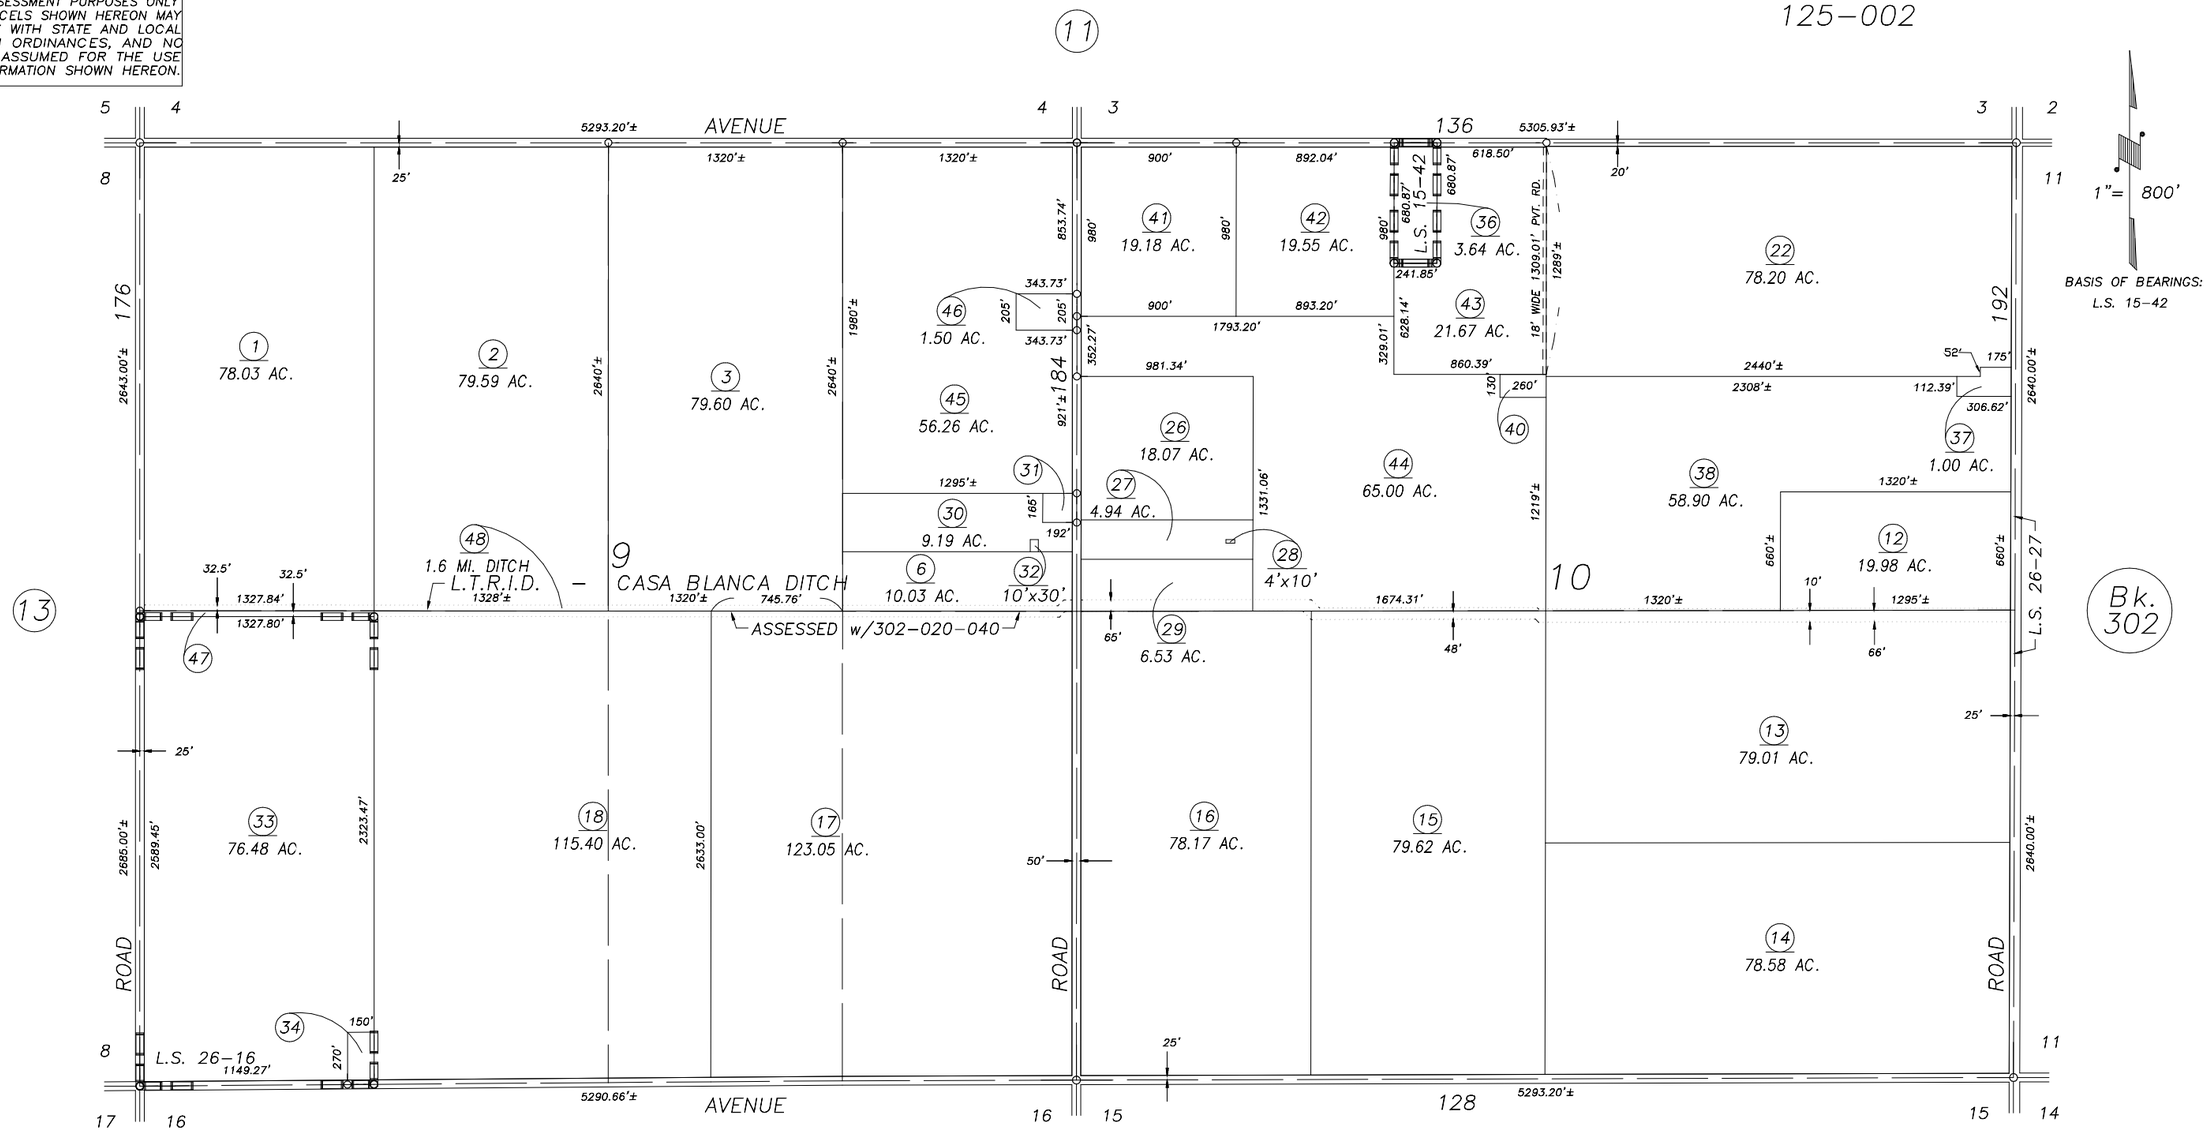

RECORD OF SURVEY, L.S. 15–42
RECORD OF SURVEY, L.S. 26–16
POR. RECORD OF SURVEY, L.S. 26–27

VICINITY OF POPLAR
ASSESSOR'S MAPS BK.300 , PG.12
COUNTY OF TULARE, CALIFORNIA, U.S.A.

NOTE: Assessor's Parcel Numbers Shown in Circles (1)
Assessor's Block Numbers Shown in Elipses (123)

REVISION	DATE	TECH
2004–0092335	09/20/2007	PHN