# FRL. SEC. 7 & SEC. 8 T. 22 S., R. 26 E., M.D.B.& M.

TAX CODE AREA
125-000
125-002

300-13

**DISCLAIMER**

*THIS MAP WAS PREPARED FOR LOCAL PROPERTY ASSESSMENT PURPOSES ONLY. THE PARCELS SHOWN HEREON MAY NOT COMPLY WITH STATE AND LOCAL SUBDIVISION ORDINANCES. NO LIABILITY IS ASSUMED FOR THE USE OF THE INFORMATION HEREON.*

REVISED: 09/20/2007
REASON: ADD DITCH
CAD TECH: PHN

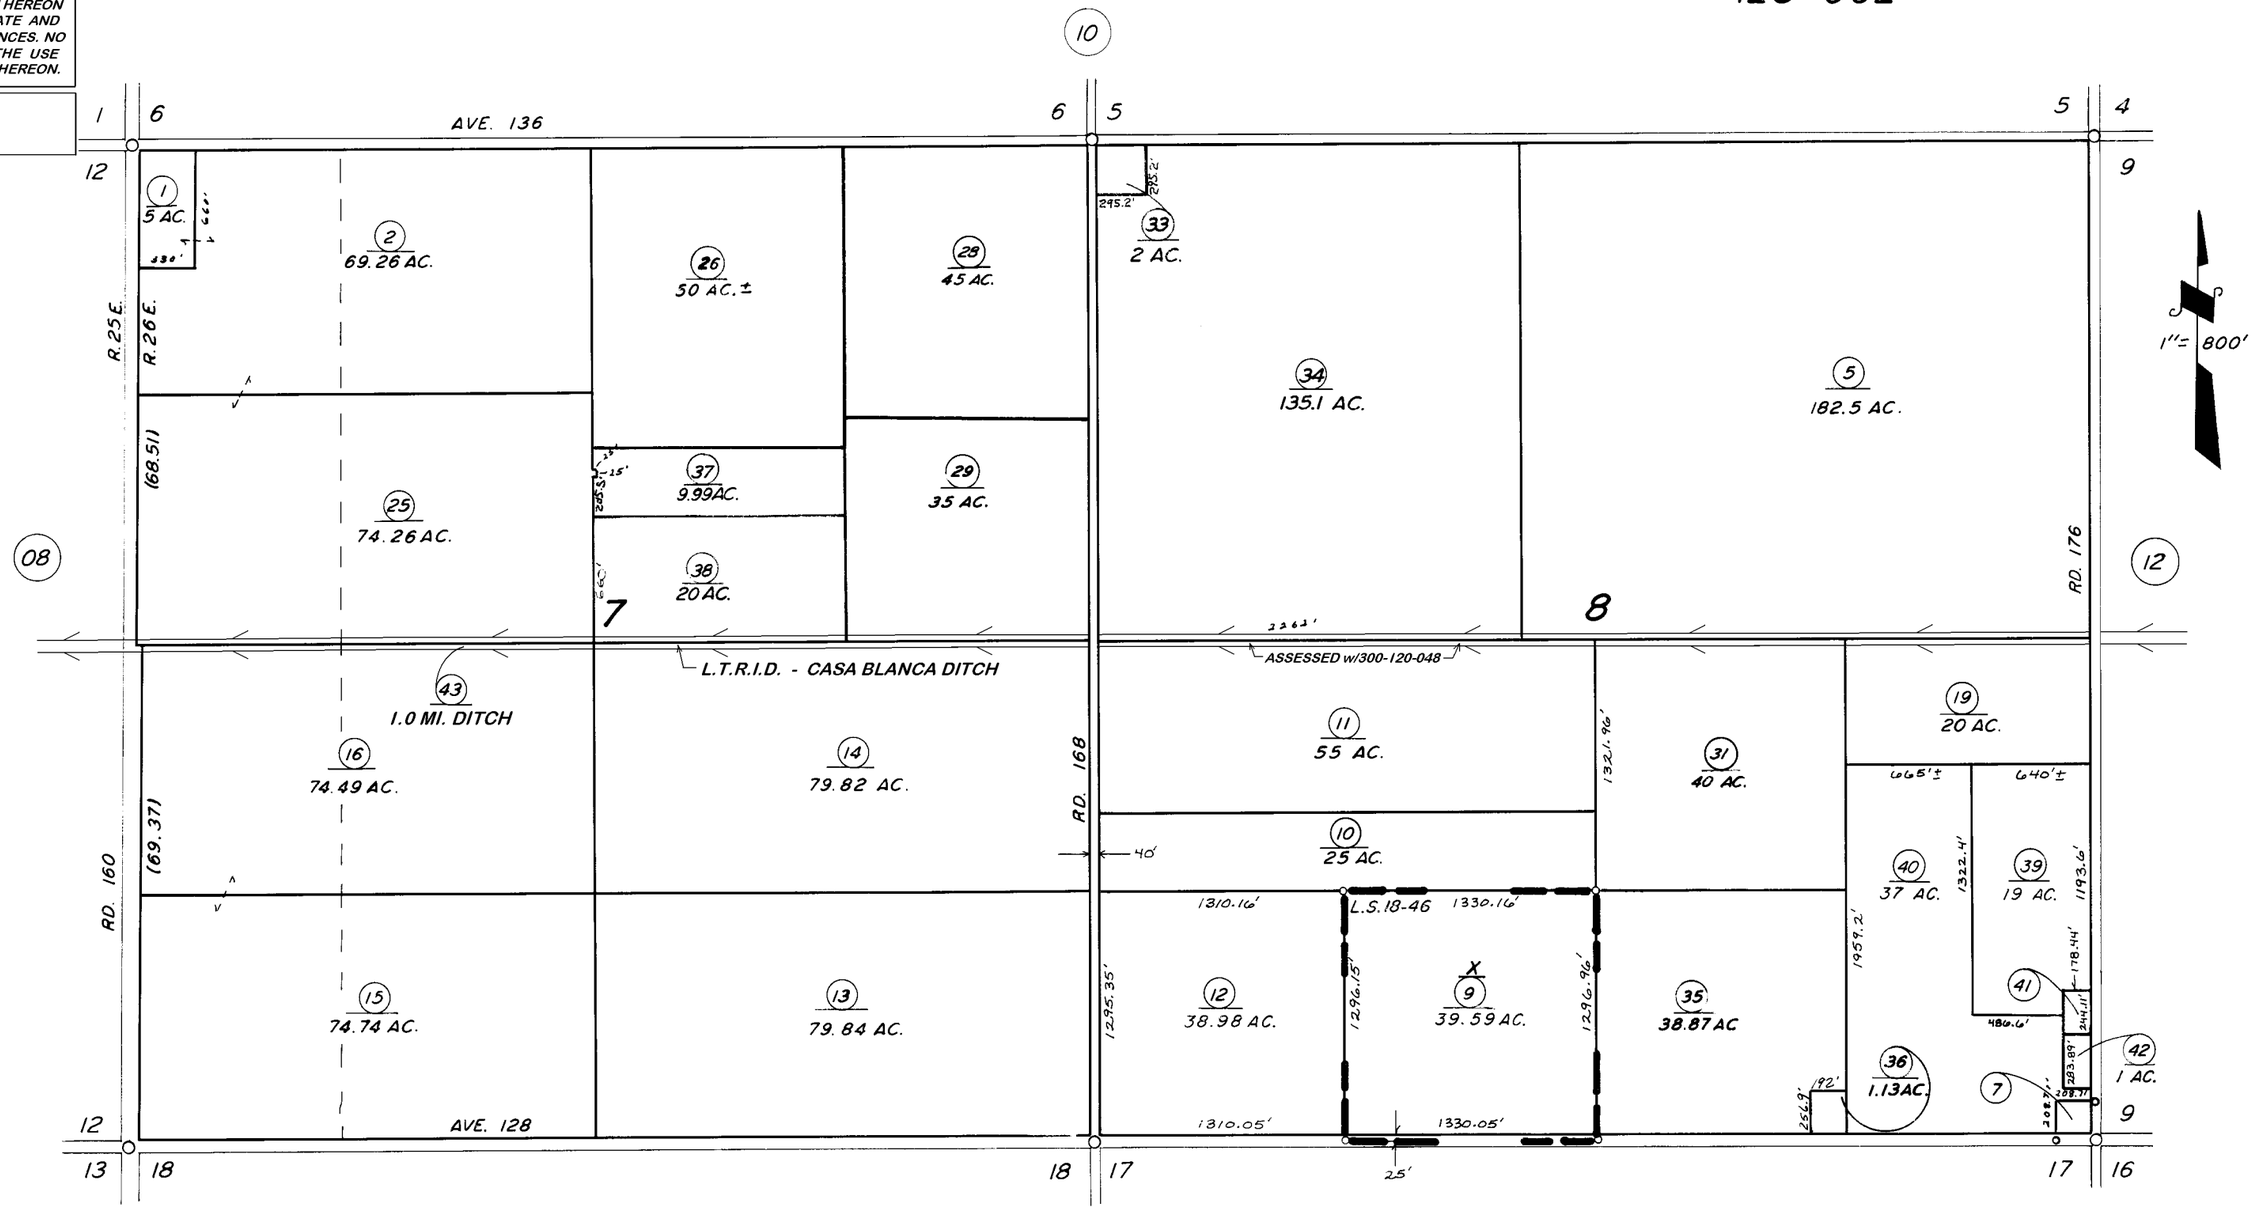


NOTE: SEC. 7 DRAWN TO CONFORM WITH REC. SURVEY 6-83

RECORD OF SURVEY L.S. 18-46

14

ASSESSOR'S MAPS BK. 300, PG. 13.

COUNTY OF TULARE, CALIF.

NOTE — ASSESSOR'S BLOCK NUMBERS SHOWN IN ELLIPSES
ASSESSOR'S PARCEL NUMBERS SHOWN IN CIRCLES