DISCLAIMER

THIS MAP WAS PREPARED FOR LOCAL PROPERTY ASSESSMENT PURPOSES ONLY. THE PARCELS SHOWN HEREON MAY NOT COMPLY WITH STATE AND LOCAL SUBDIVISION ORDINANCES. NO LIABILITY IS ASSUMED FOR THE USE OF THE INFORMATION HEREON.

REVISED: 11/08/2013
REASON: 2013-0042153
CAD TECH: LLB

SEC.'S 22 & 27, T.22S., R.25E., M.D.B.&M.

TAX CODE AREA
124-001
124-005

300-25

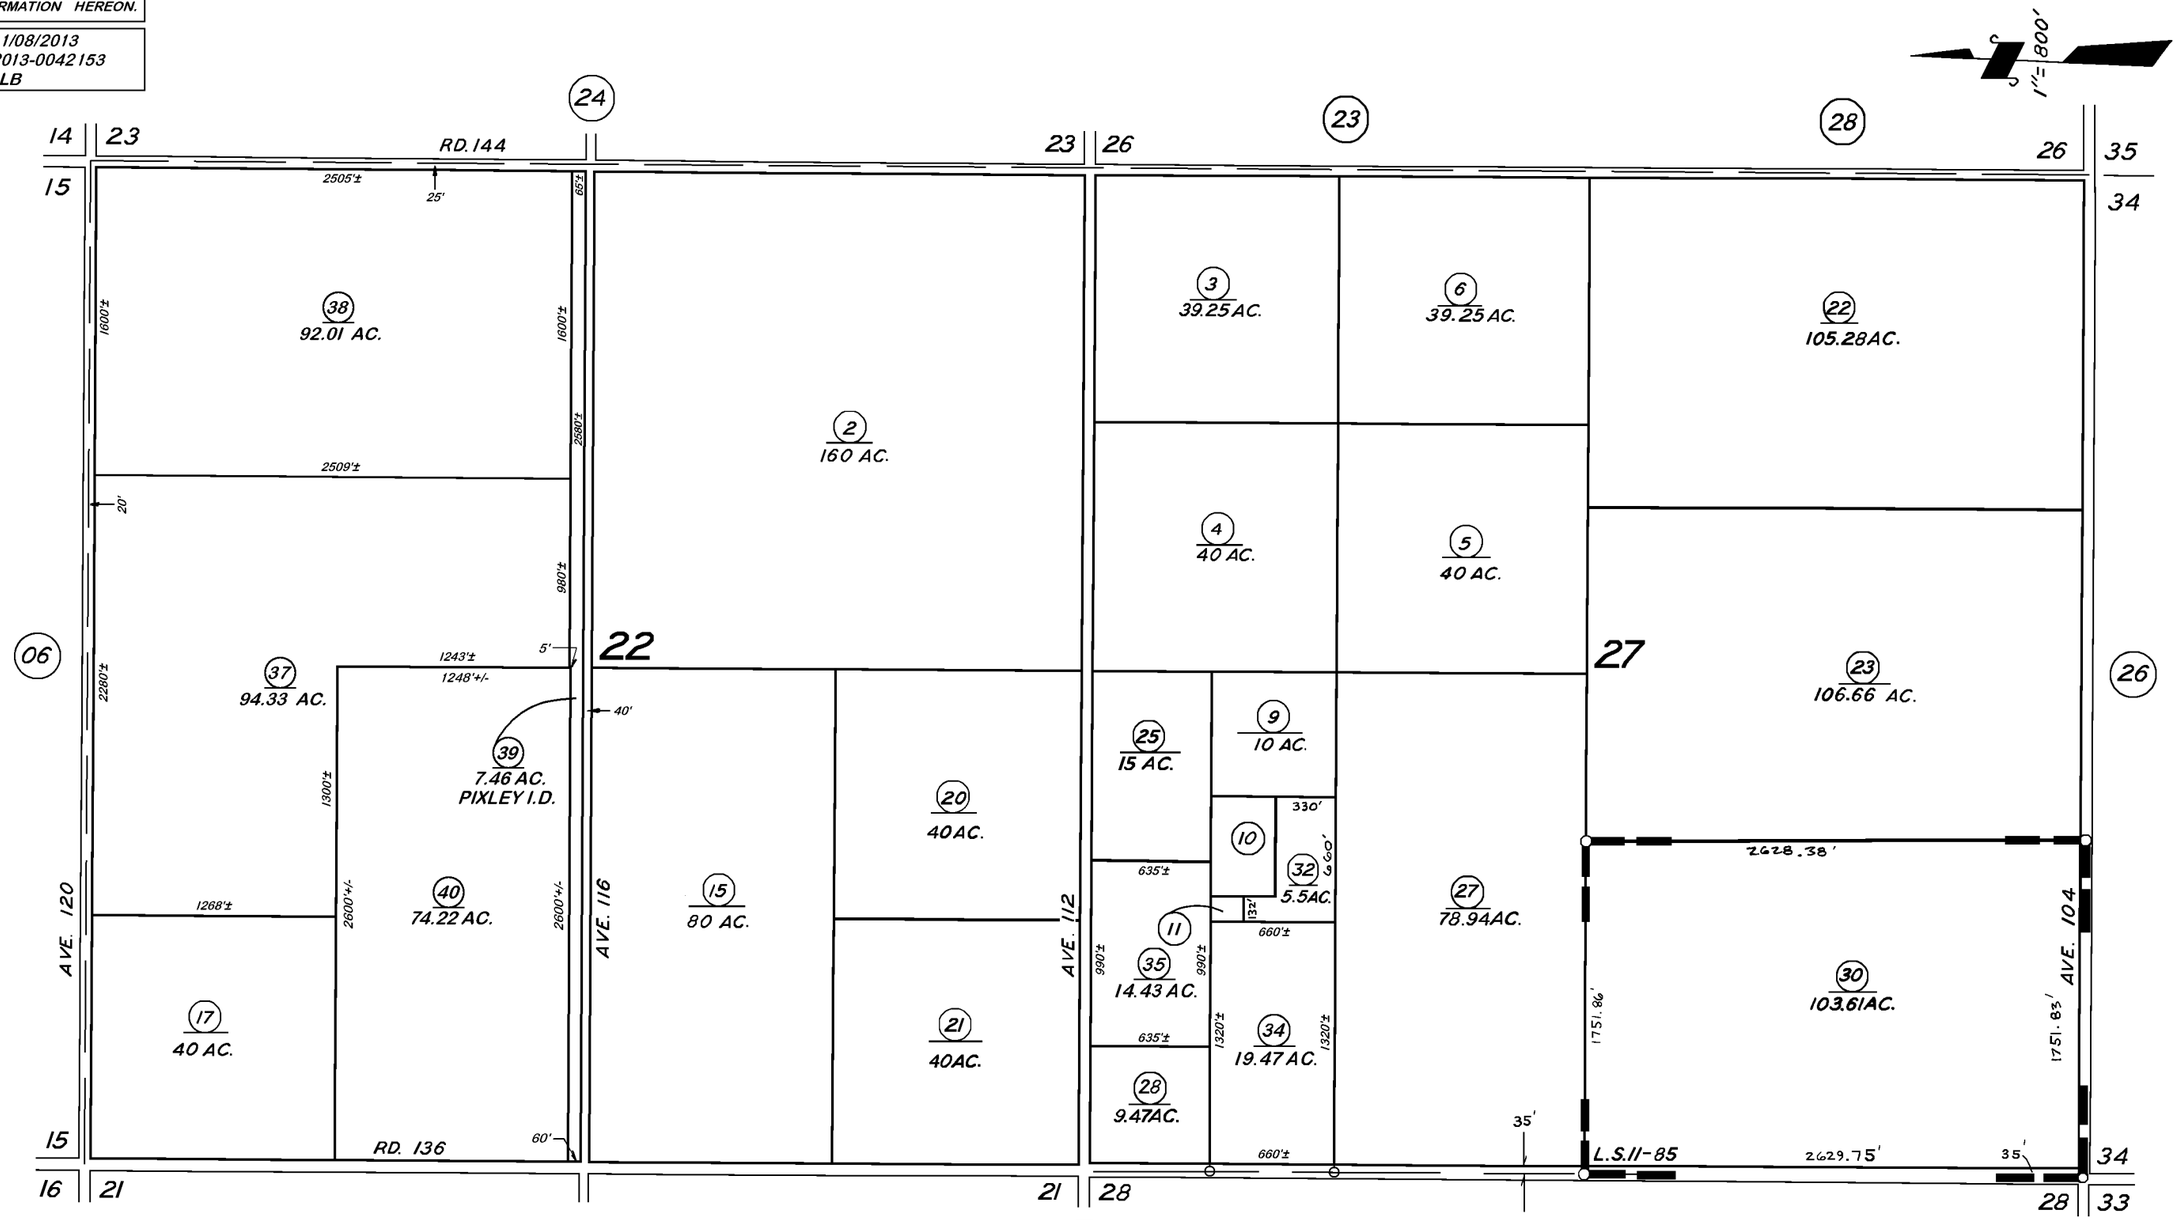

RECORD OF SURVEY, L.S. 11-85

VICINITY OF PIXLEY

ASSESSOR'S MAPS BK. 300, PG. 25.
COUNTY OF TULARE, CALIF.

NOTE: Assessor's Parcel Numbers Shown in Circles
Assessor's Block Numbers Shown in Elipses