DISCLAIMER

THIS MAP WAS PREPARED FOR LOCAL PROPERTY ASSESSMENT PURPOSES ONLY AND THE PARCELS SHOWN HEREON MAY NOT COMPLY WITH STATE AND LOCAL SUBDIVISION ORDINANCES, AND NO LIABILITY IS ASSUMED FOR THE USE OF THE INFORMATION SHOWN HEREON.

N1/2 SEC.3, T.22S., R.26E., M.D.B.&M.

Tax Area Codes 300-31

125-000 125-003
125-004 125-005
125-008 125-009

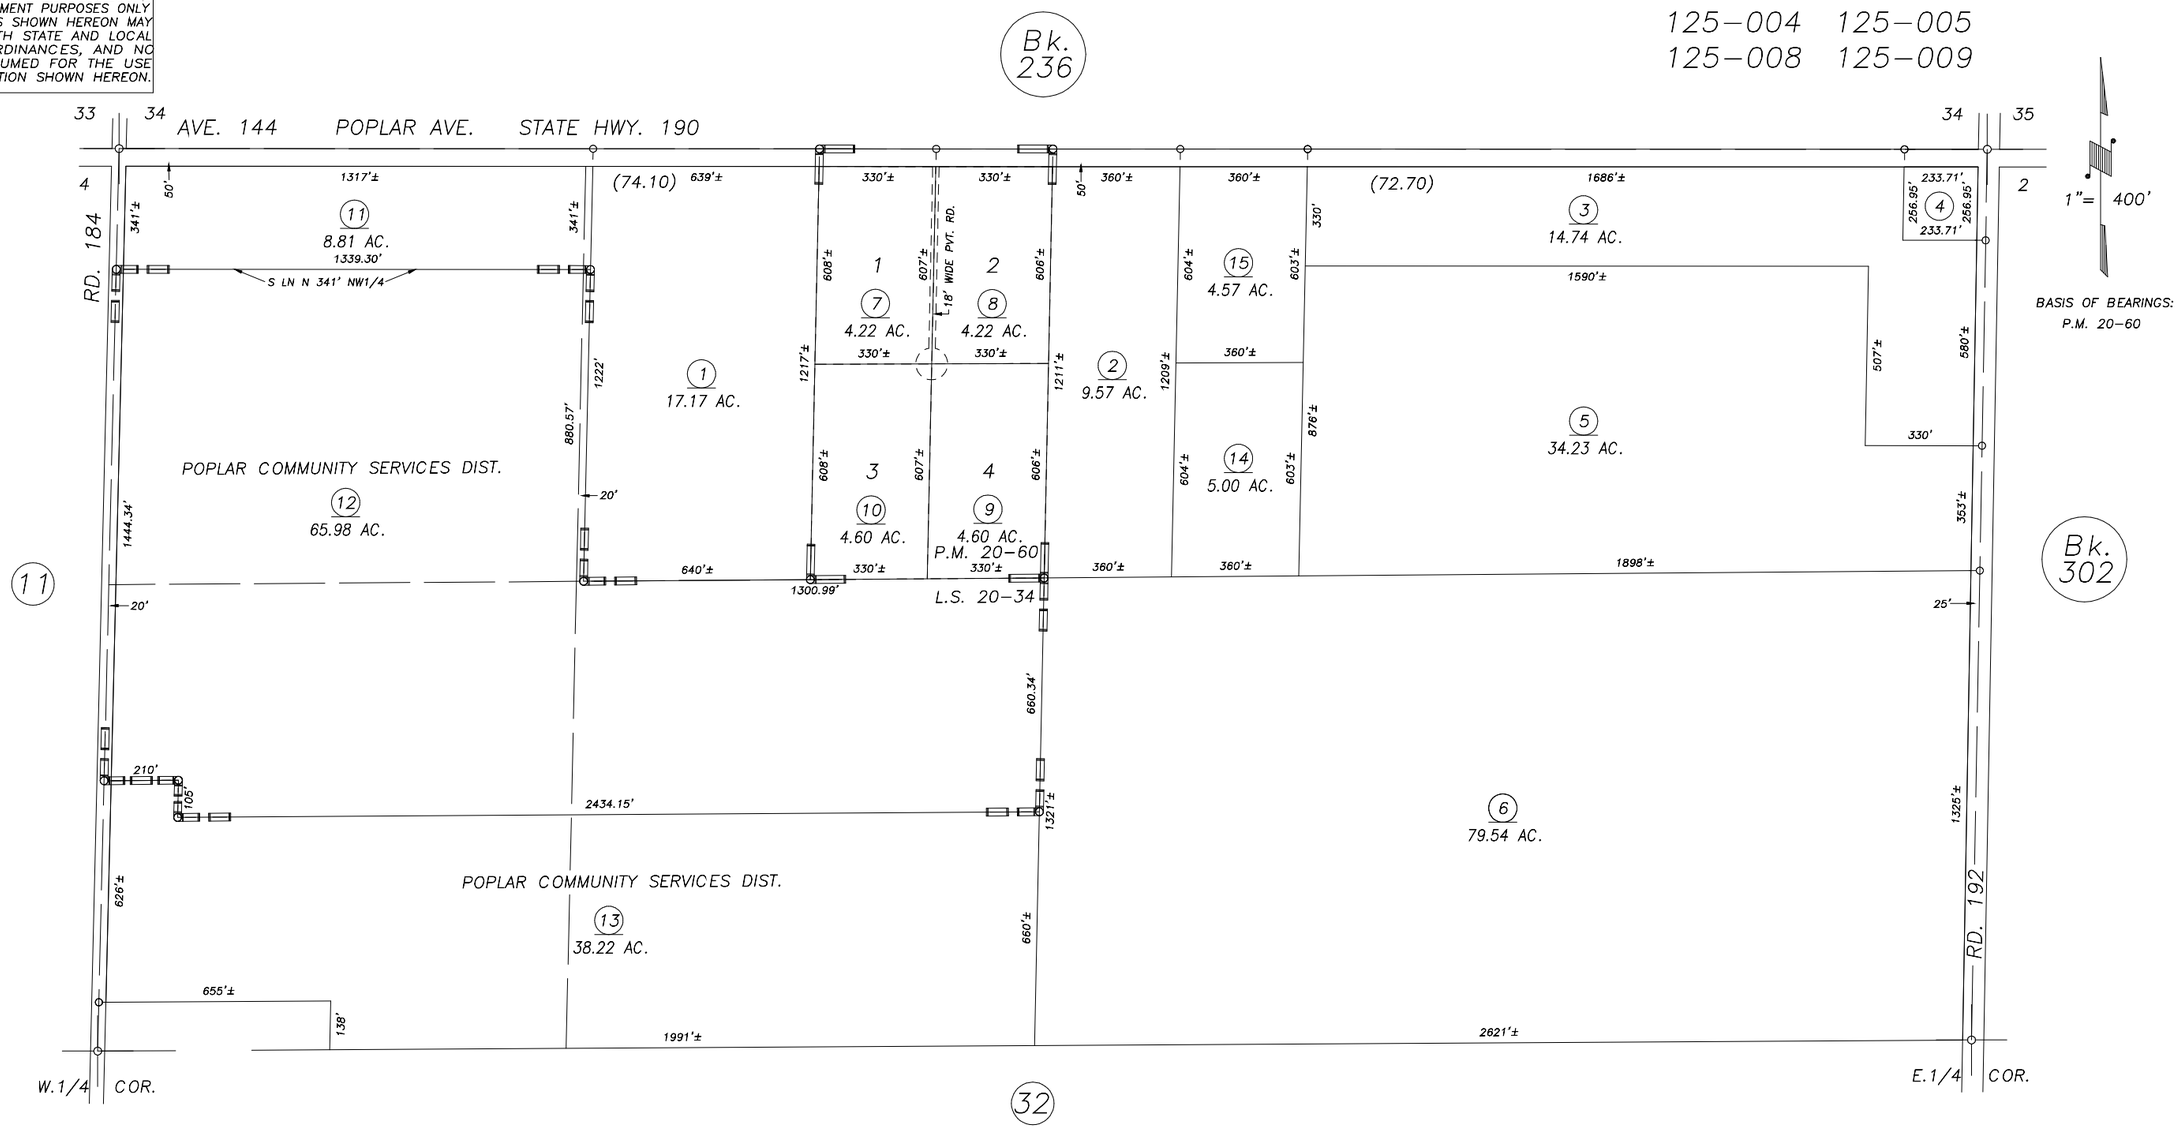

RECORD OF SURVEY, L.S. 20-34
PARCEL MAP NO. 1959, P.M. 20-60

VICINITY OF POPLAR
ASSESSOR'S MAPS BK.300 , PG.31
COUNTY OF TULARE, CALIFORNIA, U.S.A.

NOTE: Assessor's Parcel Numbers Shown in Circles (1)
Assessor's Block Numbers Shown in Elipses (123)

REVISION	DATE	TECH
CAD CONVERSION	10/19/2007	MLC