DISCLAIMER

THIS MAP WAS PREPARED FOR LOCAL PROPERTY ASSESSMENT PURPOSES ONLY. THE PARCELS SHOWN HEREON MAY NOT COMPLY WITH STATE AND LOCAL SUBDIVISION ORDINANCES. NO LIABILITY IS ASSUMED FOR THE USE OF THE INFORMATION HEREON.

REVISED: 03/25/2009
REASON: 2009-0017112
CAD TECH: LLB

NLY. POR. NW 1/4 OF NW 1/4 SEC. 2, T.22S., R.26E., M.D.B. & M.

TAX CODE AREA 125-009

302-05

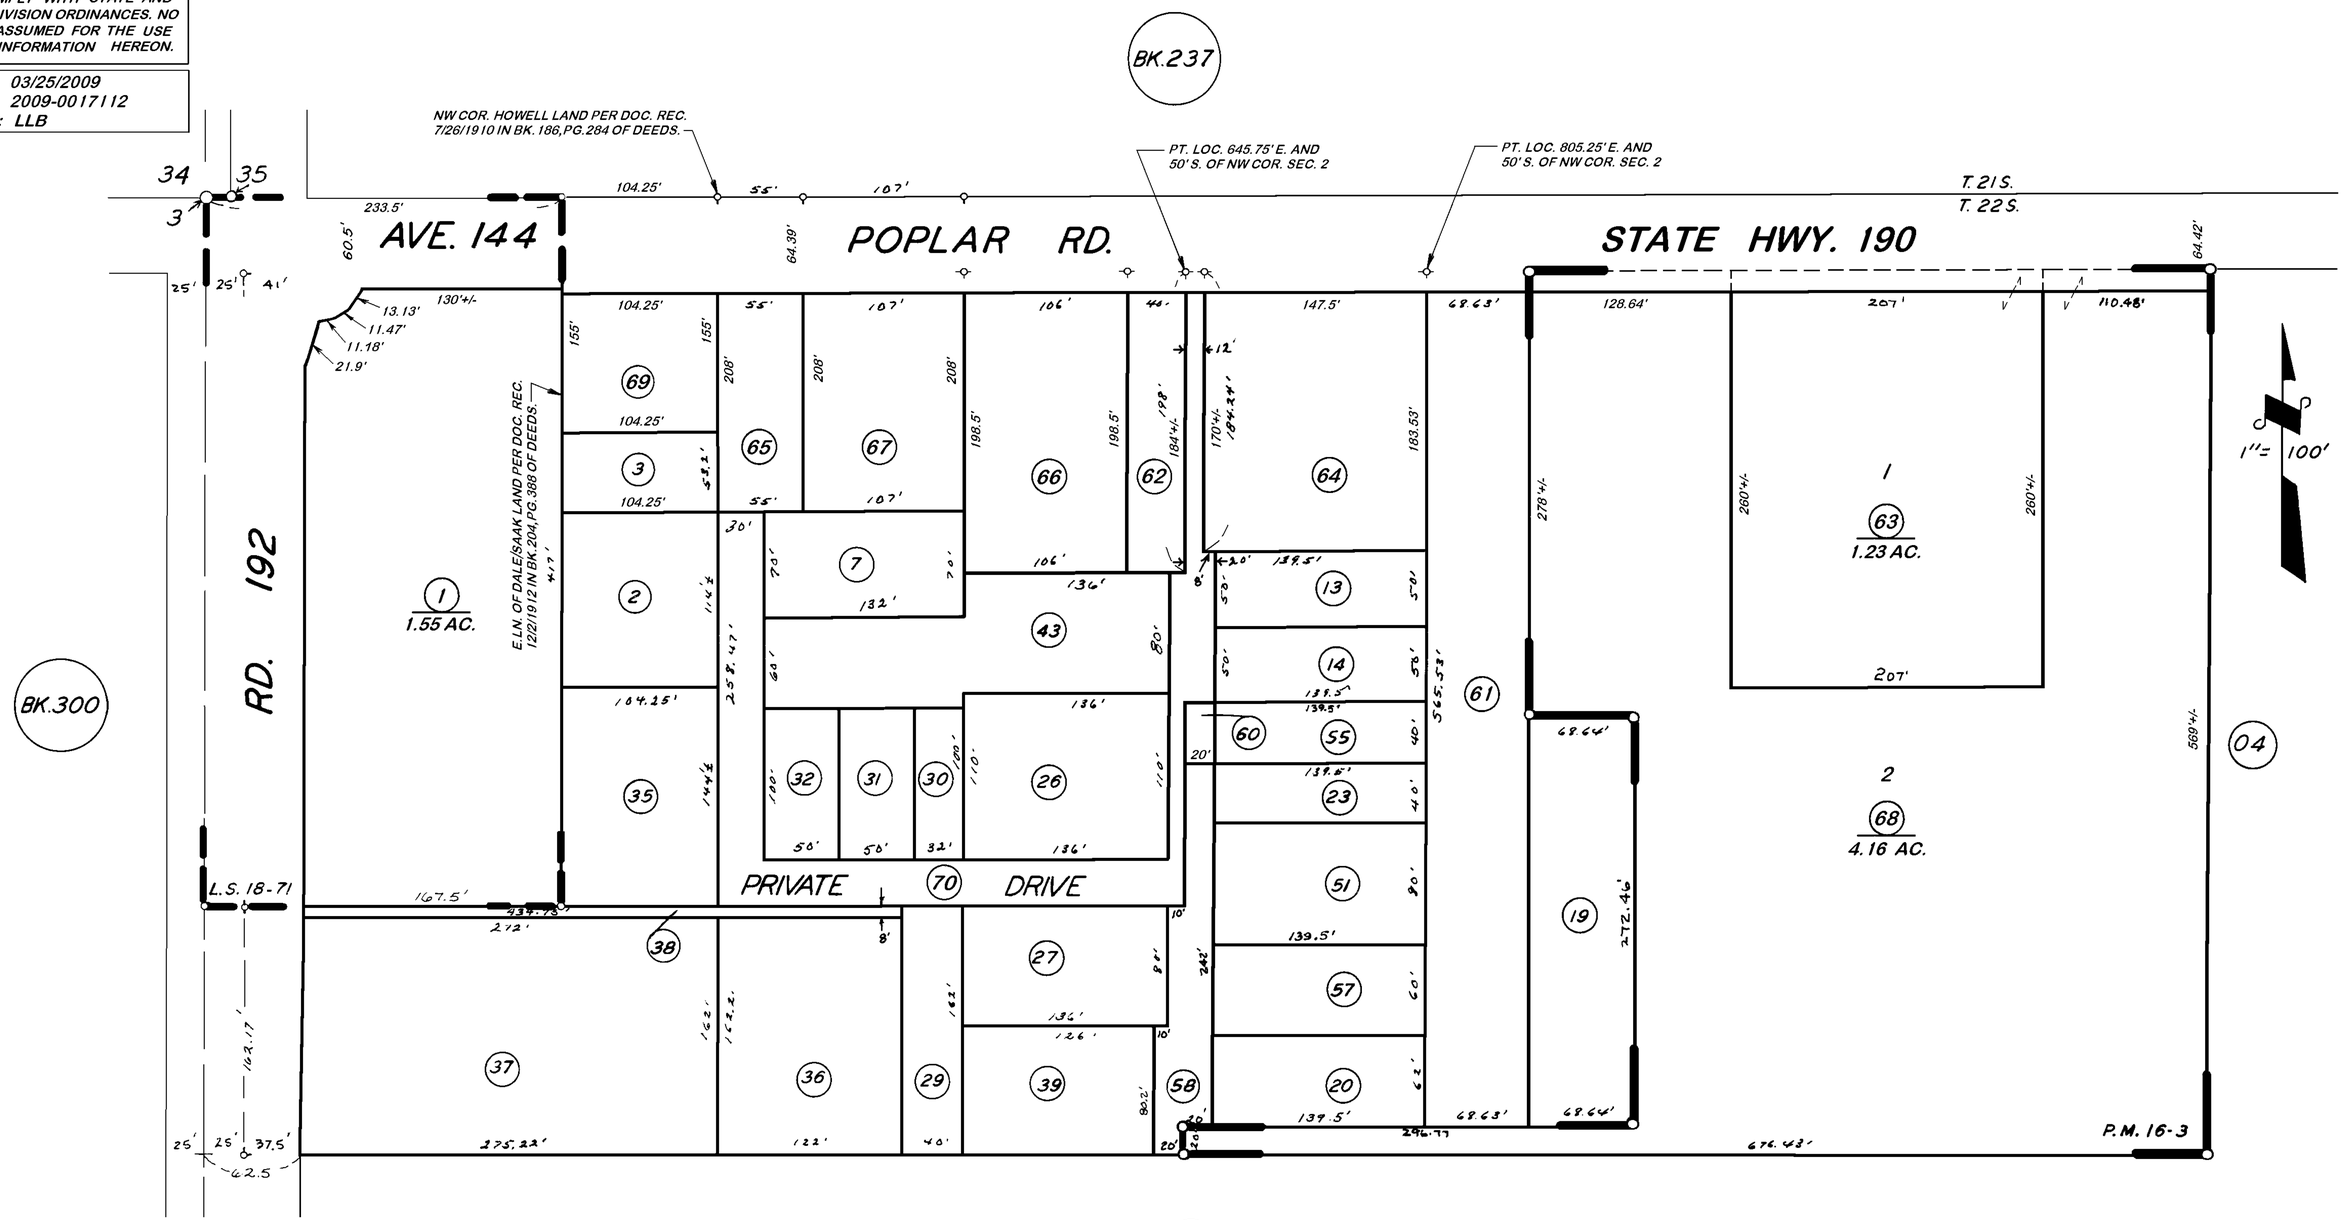

PARCEL MAP 1502 P.M. 16-3
RECORD OF SURVEY L.S. 18-71

VICINITY OF POPLAR

ASSESSOR'S MAPS BK. 302, PG. 05.
COUNTY OF TULARE, CALIF.

NOTE — ASSESSOR'S BLOCK NUMBERS SHOWN IN ELLIPSES
ASSESSOR'S PARCEL NUMBERS SHOWN IN CIRCLES