DISCLAIMER

THIS MAP WAS PREPARED FOR LOCAL PROPERTY ASSESSMENT PURPOSES ONLY AND THE PARCELS SHOWN HEREON MAY NOT COMPLY WITH STATE AND LOCAL SUBDIVISION ORDINANCES, AND NO LIABILITY IS ASSUMED FOR THE USE OF THE INFORMATION SHOWN HEREON.

POR. S1/2 OF S1/2 SEC.34, T.22S., R.27E., M.D.B.&M.

Tax Area Code 144-001

302-21

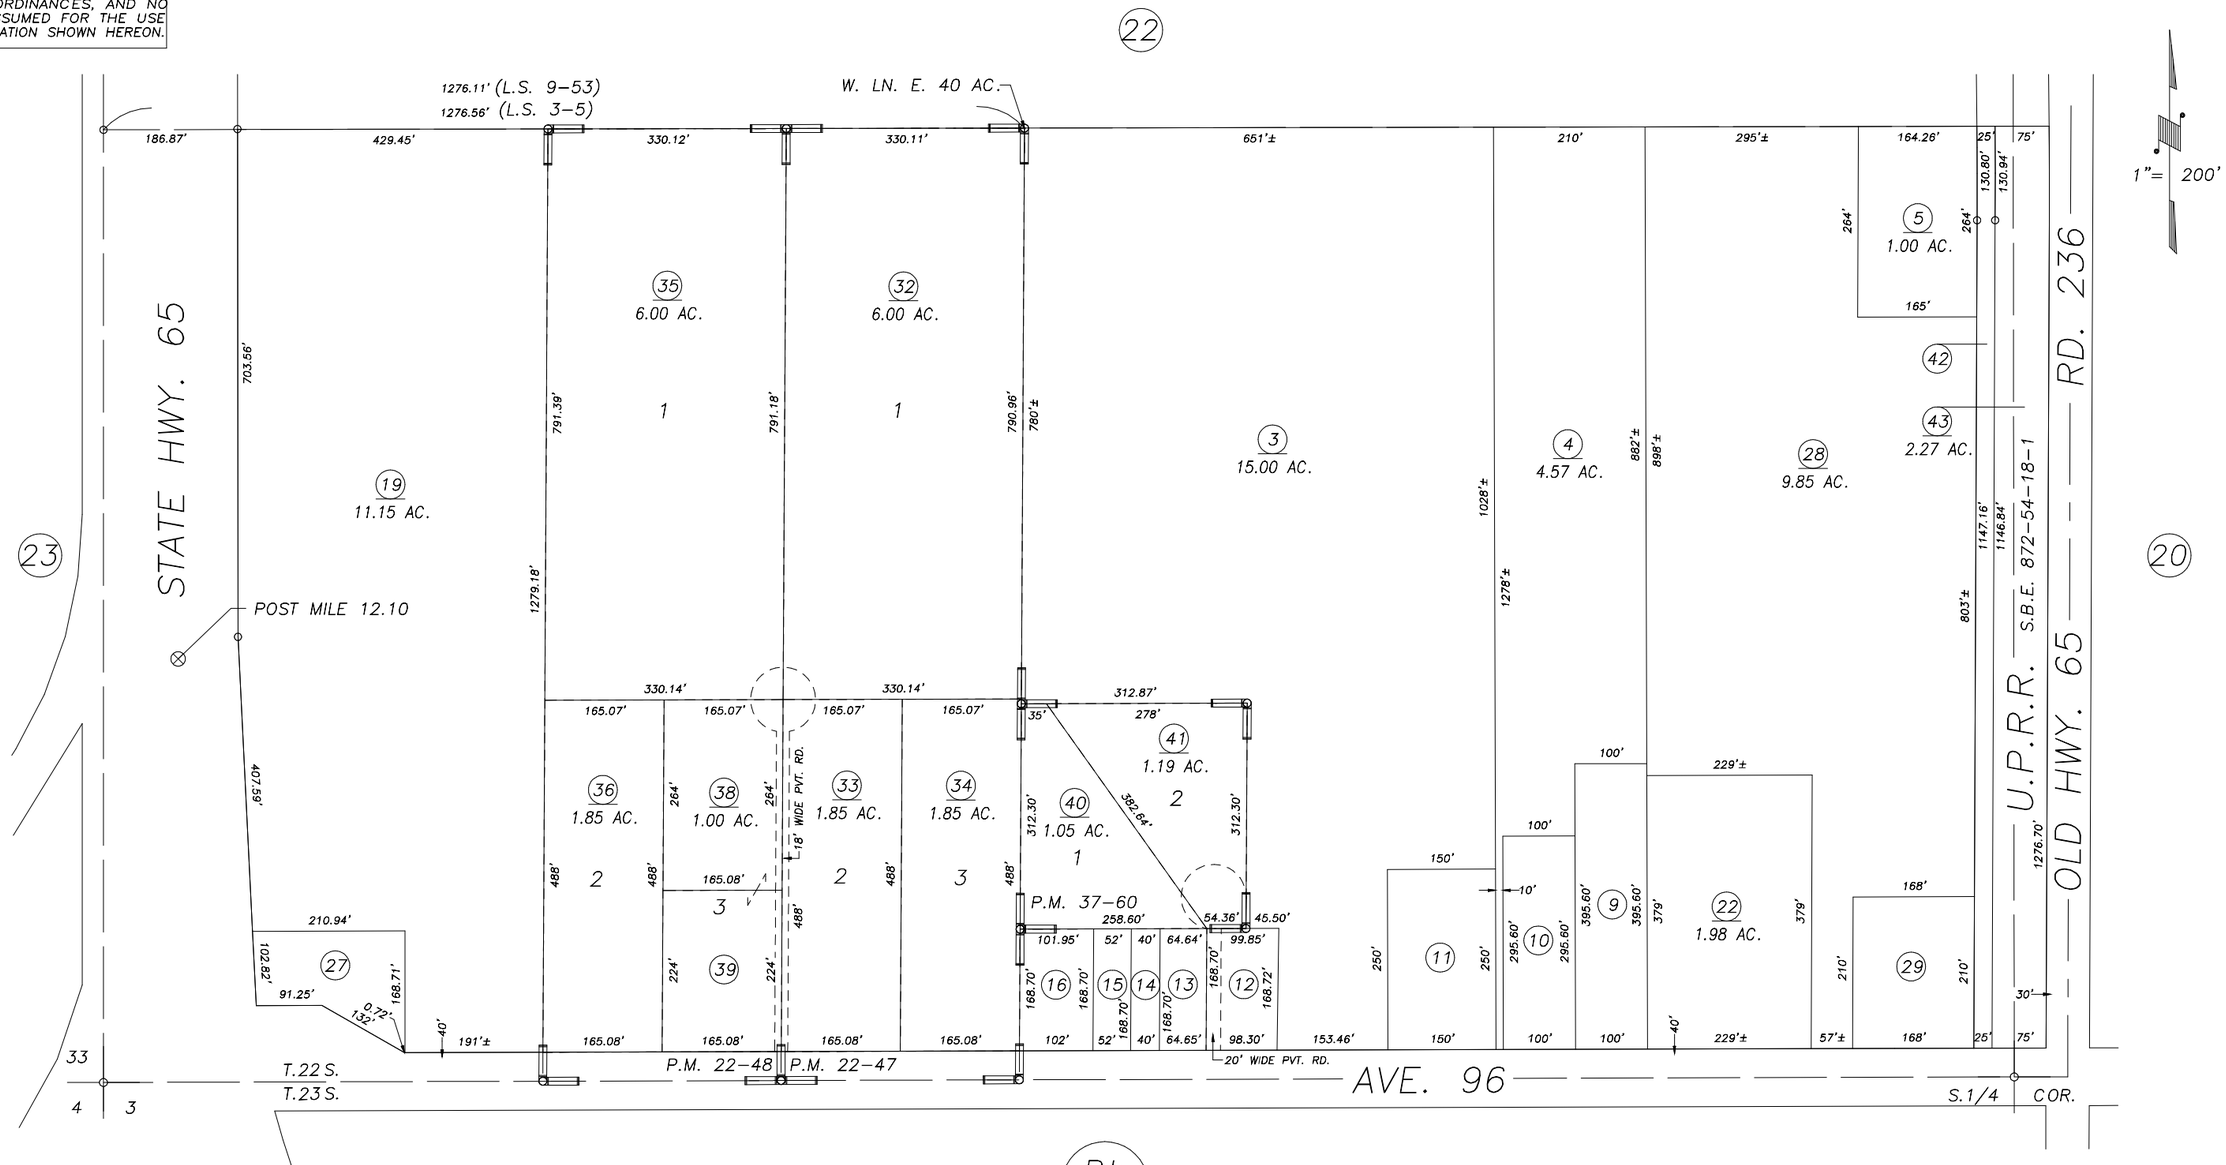

REVISION	DATE	TECH
2000-0016752	03/01/2002	SU

Bk. 320

RECORD OF SURVEY, L.S. 3-5 (S1/2 OF SW1/4)
PARCEL MAP 2146, P.M. 22-47
PARCEL MAP 2147, P.M. 22-48
RECORD OF SURVEY, L.S. 9-53 (S1/2 OF SW1/4)
PARCEL MAP 3657, P.M. 37-60

VICINITY OF TERRA BELLA
ASSESSOR'S MAPS BK. 302 , PG. 21 .
COUNTY OF TULARE, CALIF.

NOTE: Assessor's Block Numbers Shown in Ellipses
Assessor's Parcel Numbers Shown in Circles

01/02