DISCLAIMER

THIS MAP WAS PREPARED FOR LOCAL PROPERTY ASSESSMENT PURPOSES ONLY AND THE PARCELS SHOWN HEREON MAY NOT COMPLY WITH STATE AND LOCAL SUBDIVISION ORDINANCES, AND NO LIABILITY IS ASSUMED FOR THE USE OF THE INFORMATION SHOWN HEREON.

# W 1/2 SECTION 4, T.22S., R.27E., M.D.B. & M.

Tax Area Code 302–32
4–095
126–001

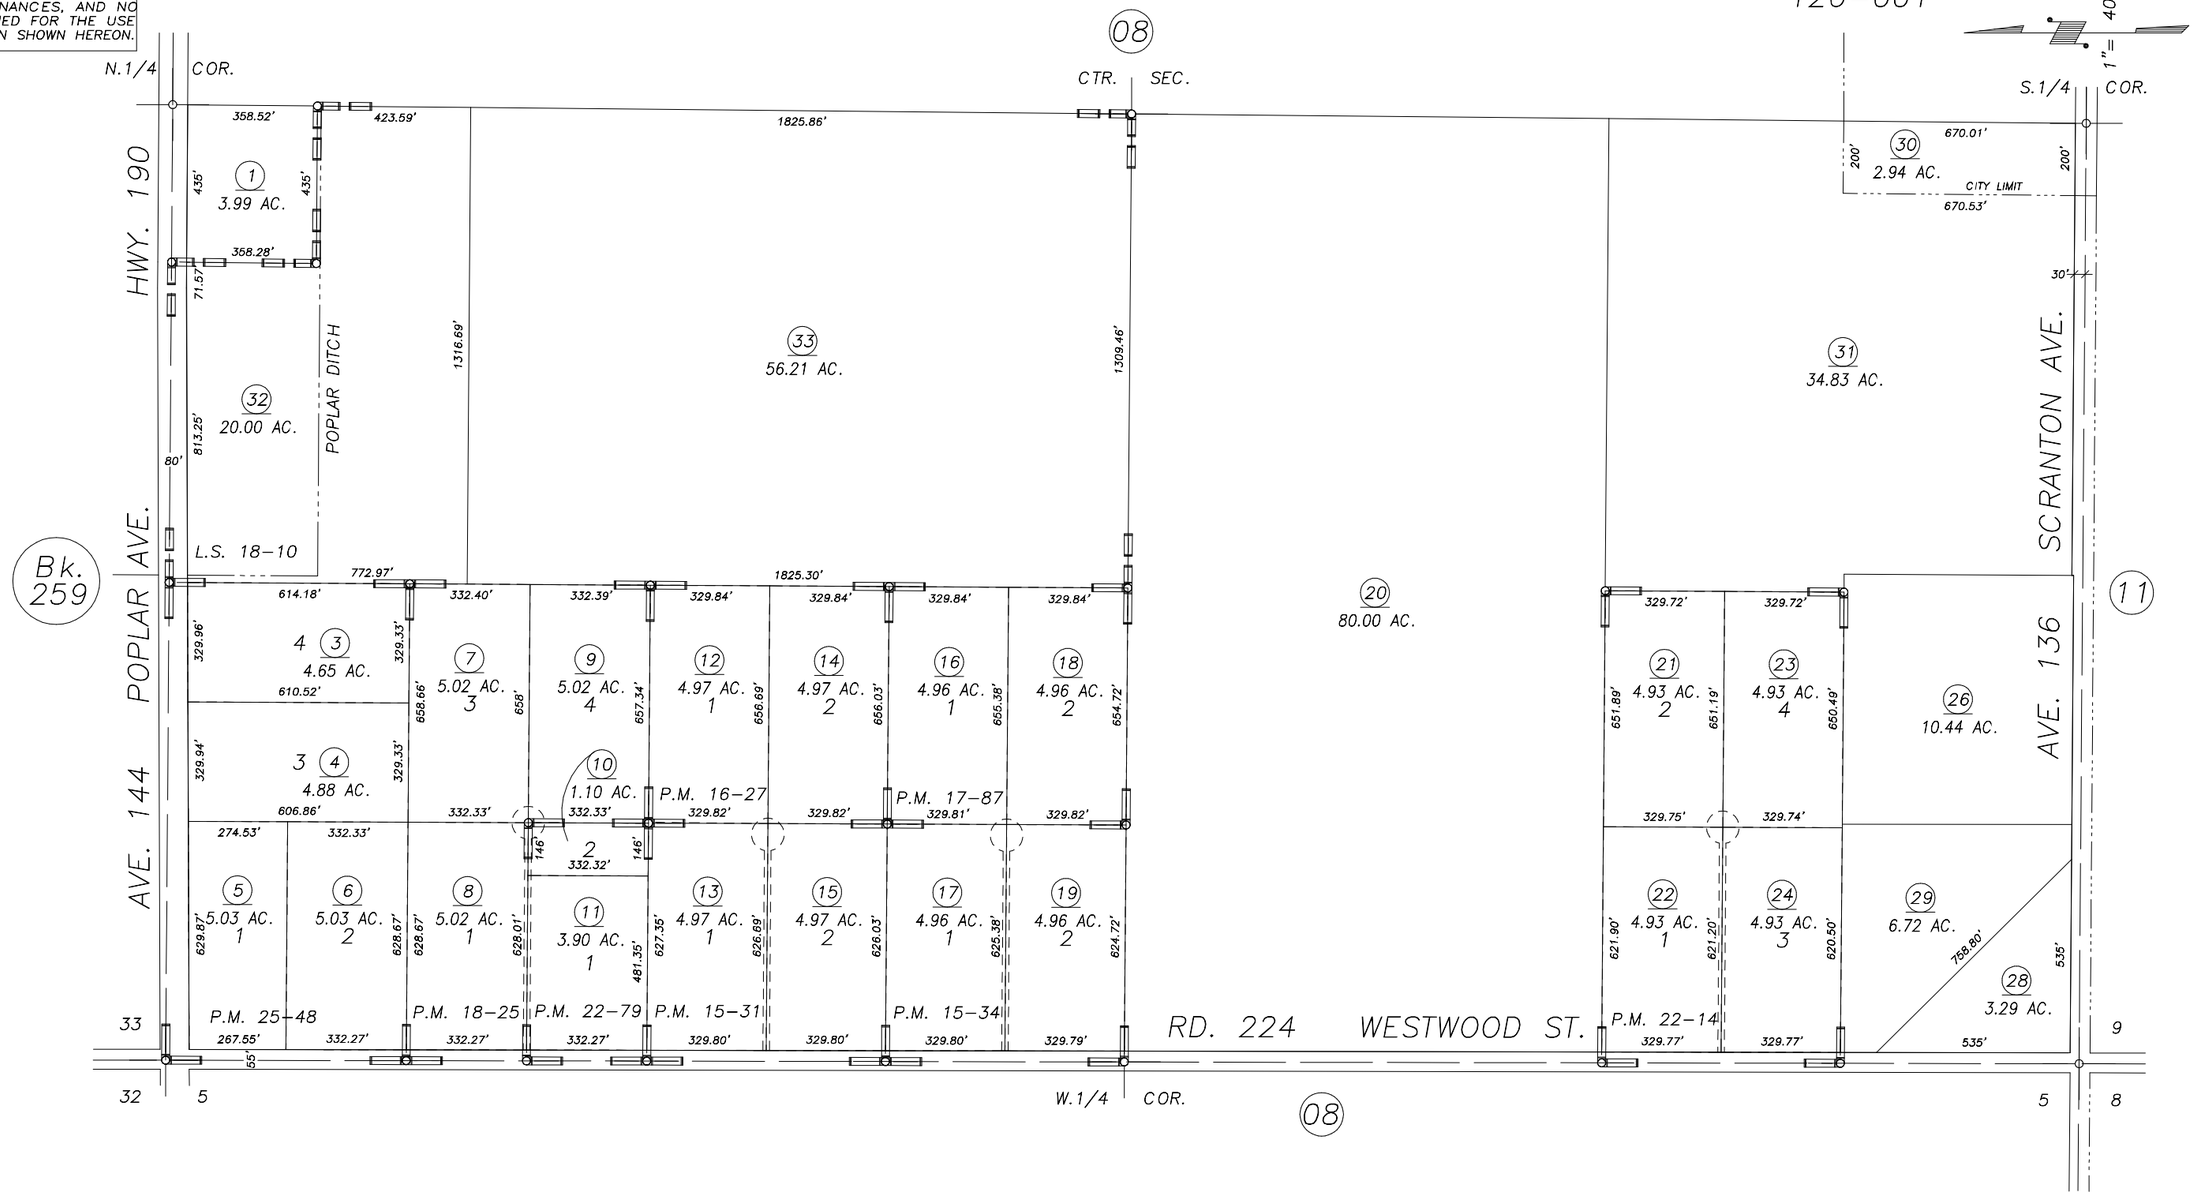


| PPM 93–015 | 7–13–94 | KPT |
|---|---|---|
| REVISION | DATE | BY |

PARCEL MAP 1430, P.M. 15–31
PARCEL MAP 1433, P.M. 15–34
PARCEL MAP 1526, P.M. 16–27
PARCEL MAP 1686, P.M. 17–87
PARCEL MAP 1724, P.M. 18–25
PARCEL MAP 2113, P.M. 22–14
PARCEL MAP 2178, P.M. 22–79

PARCEL MAP 2447, P.M. 25–48
RECORD OF SURVEY, L.S. 18–10

ASSESSOR'S MAPS BK. 302 , PG. 32 .
COUNTY OF TULARE, CALIF.

NOTE: Assessor's Block Numbers Shown in Ellipses
Assessor's Parcel Numbers Shown in Circles

94/95