DISCLAIMER

THIS MAP WAS PREPARED FOR LOCAL PROPERTY ASSESSMENT PURPOSES ONLY AND THE PARCELS SHOWN HEREON MAY NOT COMPLY WITH STATE AND LOCAL SUBDIVISION ORDINANCES, AND NO LIABILITY IS ASSUMED FOR THE USE OF THE INFORMATION SHOWN HEREON.

S1/2 SEC.17, T.22S., R.28E., M.D.B.&M.

Tax Area Codes 303–12
126–005
126–006

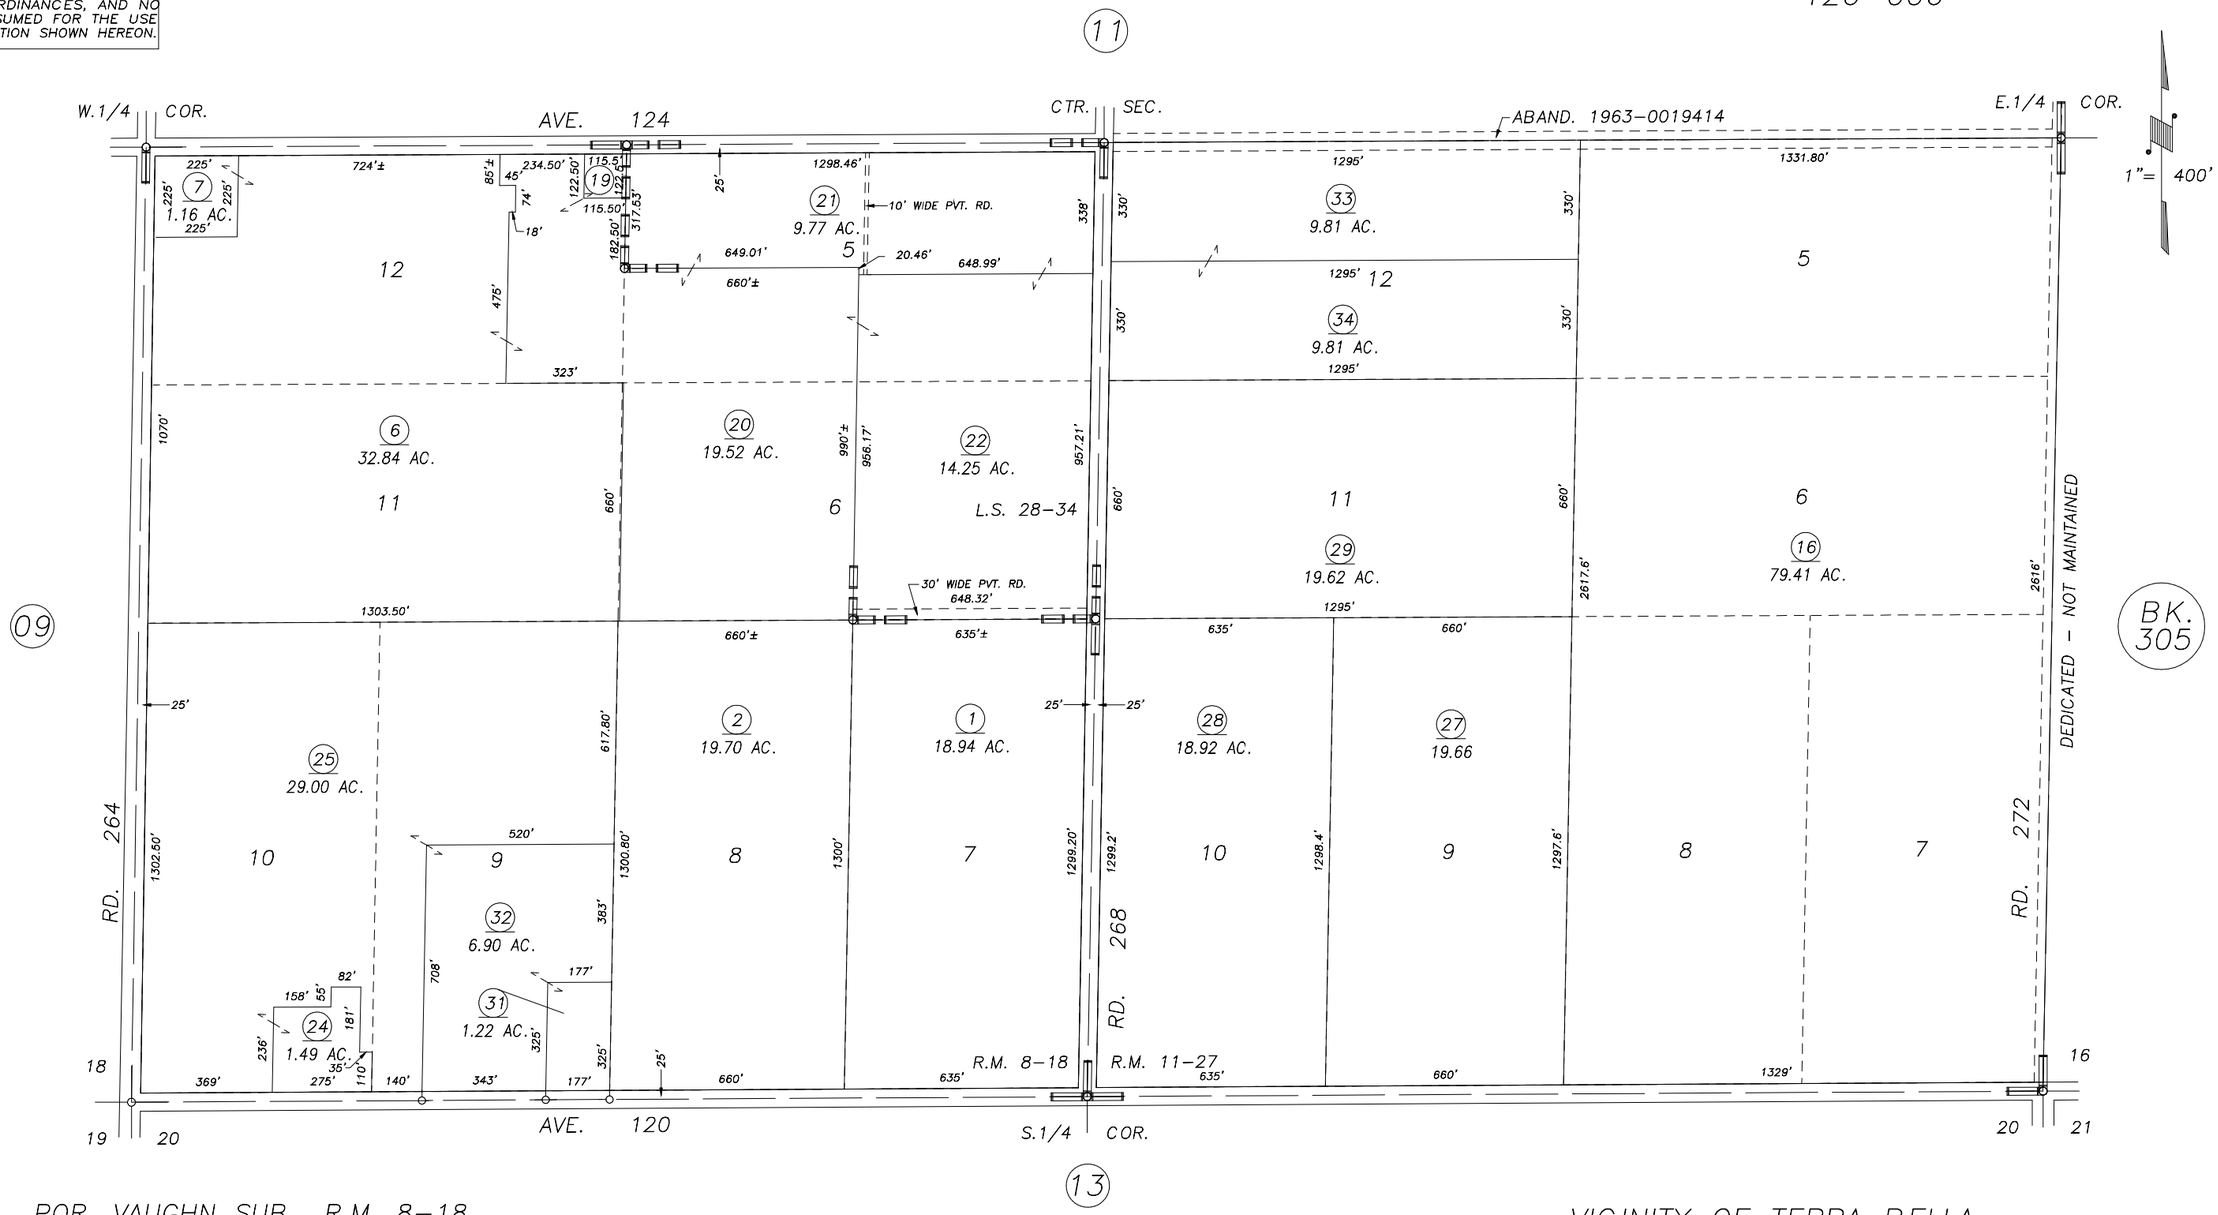

POR. VAUGHN SUB., R.M. 8–18
POR. VAUGHN SECOND SUB., R.M. 11–27
RECORD OF SURVEY, L.S. 28–34

VICINITY OF TERRA BELLA
ASSESSOR'S MAPS BK.303 , PG.12
COUNTY OF TULARE, CALIFORNIA, U.S.A.

NOTE: Assessor's Parcel Numbers Shown in Circles (1)
Assessor's Block Numbers Shown in Elipses (123)

REVISION	DATE	TECH
2007–0051941	02/26/2008	ASG