DISCLAIMER

THIS MAP WAS PREPARED FOR LOCAL PROPERTY ASSESSMENT PURPOSES ONLY. THE PARCELS SHOWN HEREON MAY NOT COMPLY WITH STATE AND LOCAL SUBDIVISION ORDINANCES. NO LIABILITY IS ASSUMED FOR THE USE OF THE INFORMATION HEREON.

REVISED: 02/23/2009
REASON: 2007-0013679
CAD TECH: LLB

S 1/2 SEC. 35, T.22S., R.27E., M. D. B. & M.

TAX CODE AREA 144-006

304-03

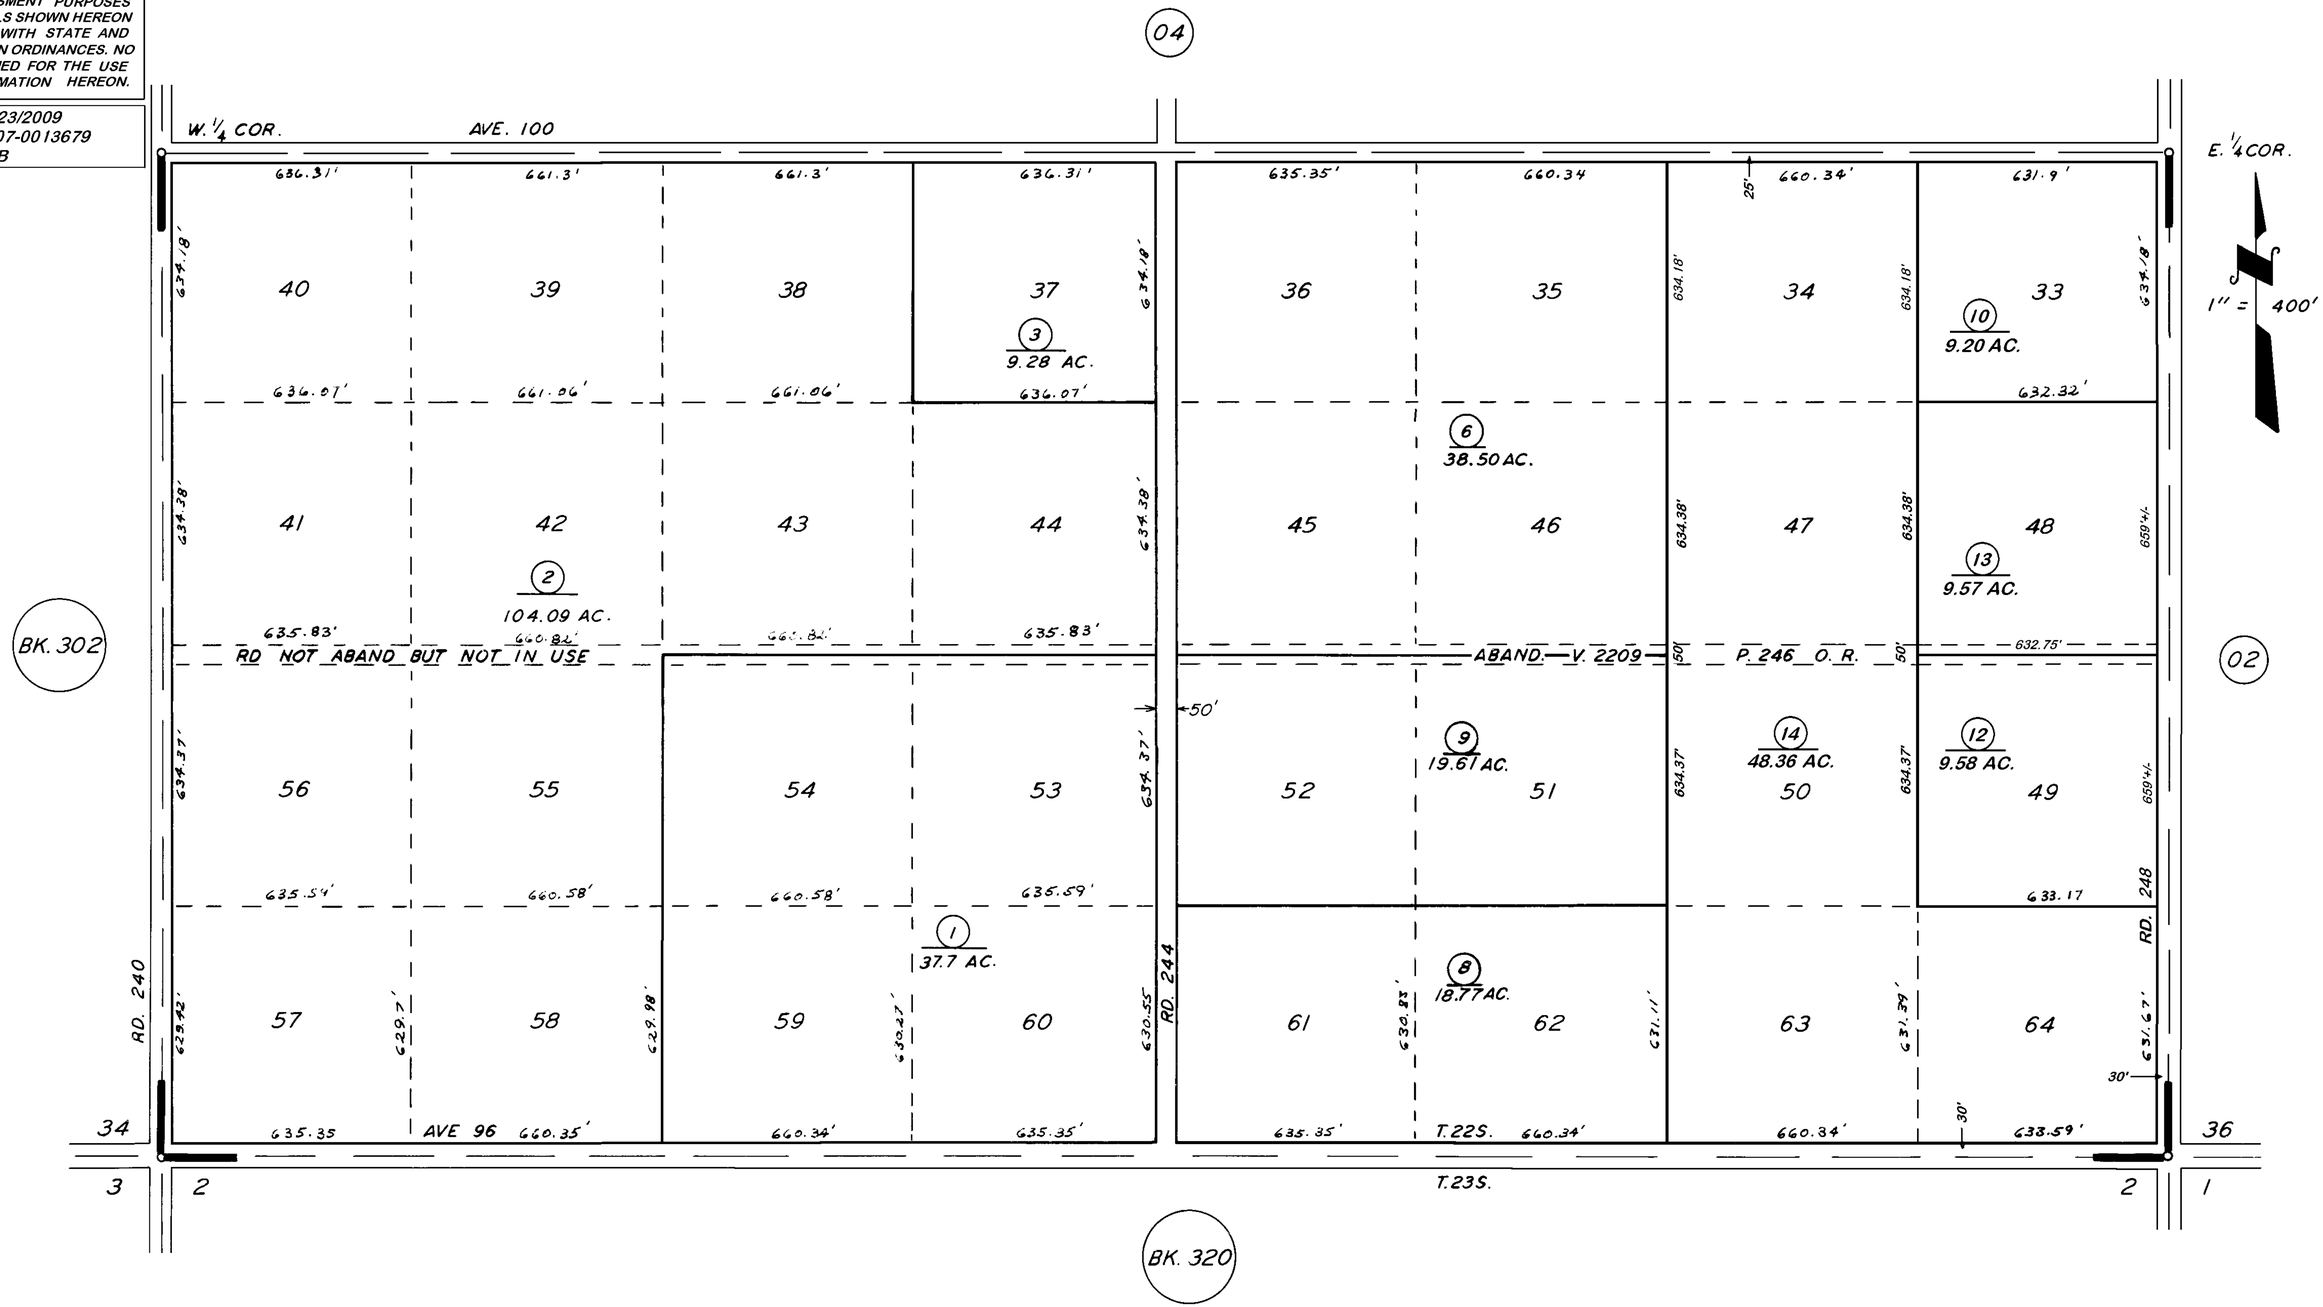

POR. NORWOOD RANCHO R. M. 12-32.

VICINITY OF TERRA BELLA
ASSESSOR'S MAPS BK. **304**, PG. **03**.
COUNTY OF TULARE, CALIF.

NOTE — ASSESSOR'S BLOCK NUMBERS SHOWN IN ELLIPSES
ASSESSOR'S PARCEL NUMBERS SHOWN IN CIRCLES