DISCLAIMER

THIS MAP WAS PREPARED FOR LOCAL PROPERTY ASSESSMENT PURPOSES ONLY AND THE PARCELS SHOWN HEREON MAY NOT COMPLY WITH STATE AND LOCAL SUBDIVISION ORDINANCES, AND NO LIABILITY IS ASSUMED FOR THE USE OF THE INFORMATION SHOWN HEREON.

N 1/2 SECTION 35, T.22S., R.27E., M.D.B. & M.

Tax Area Code 304-04
144-006

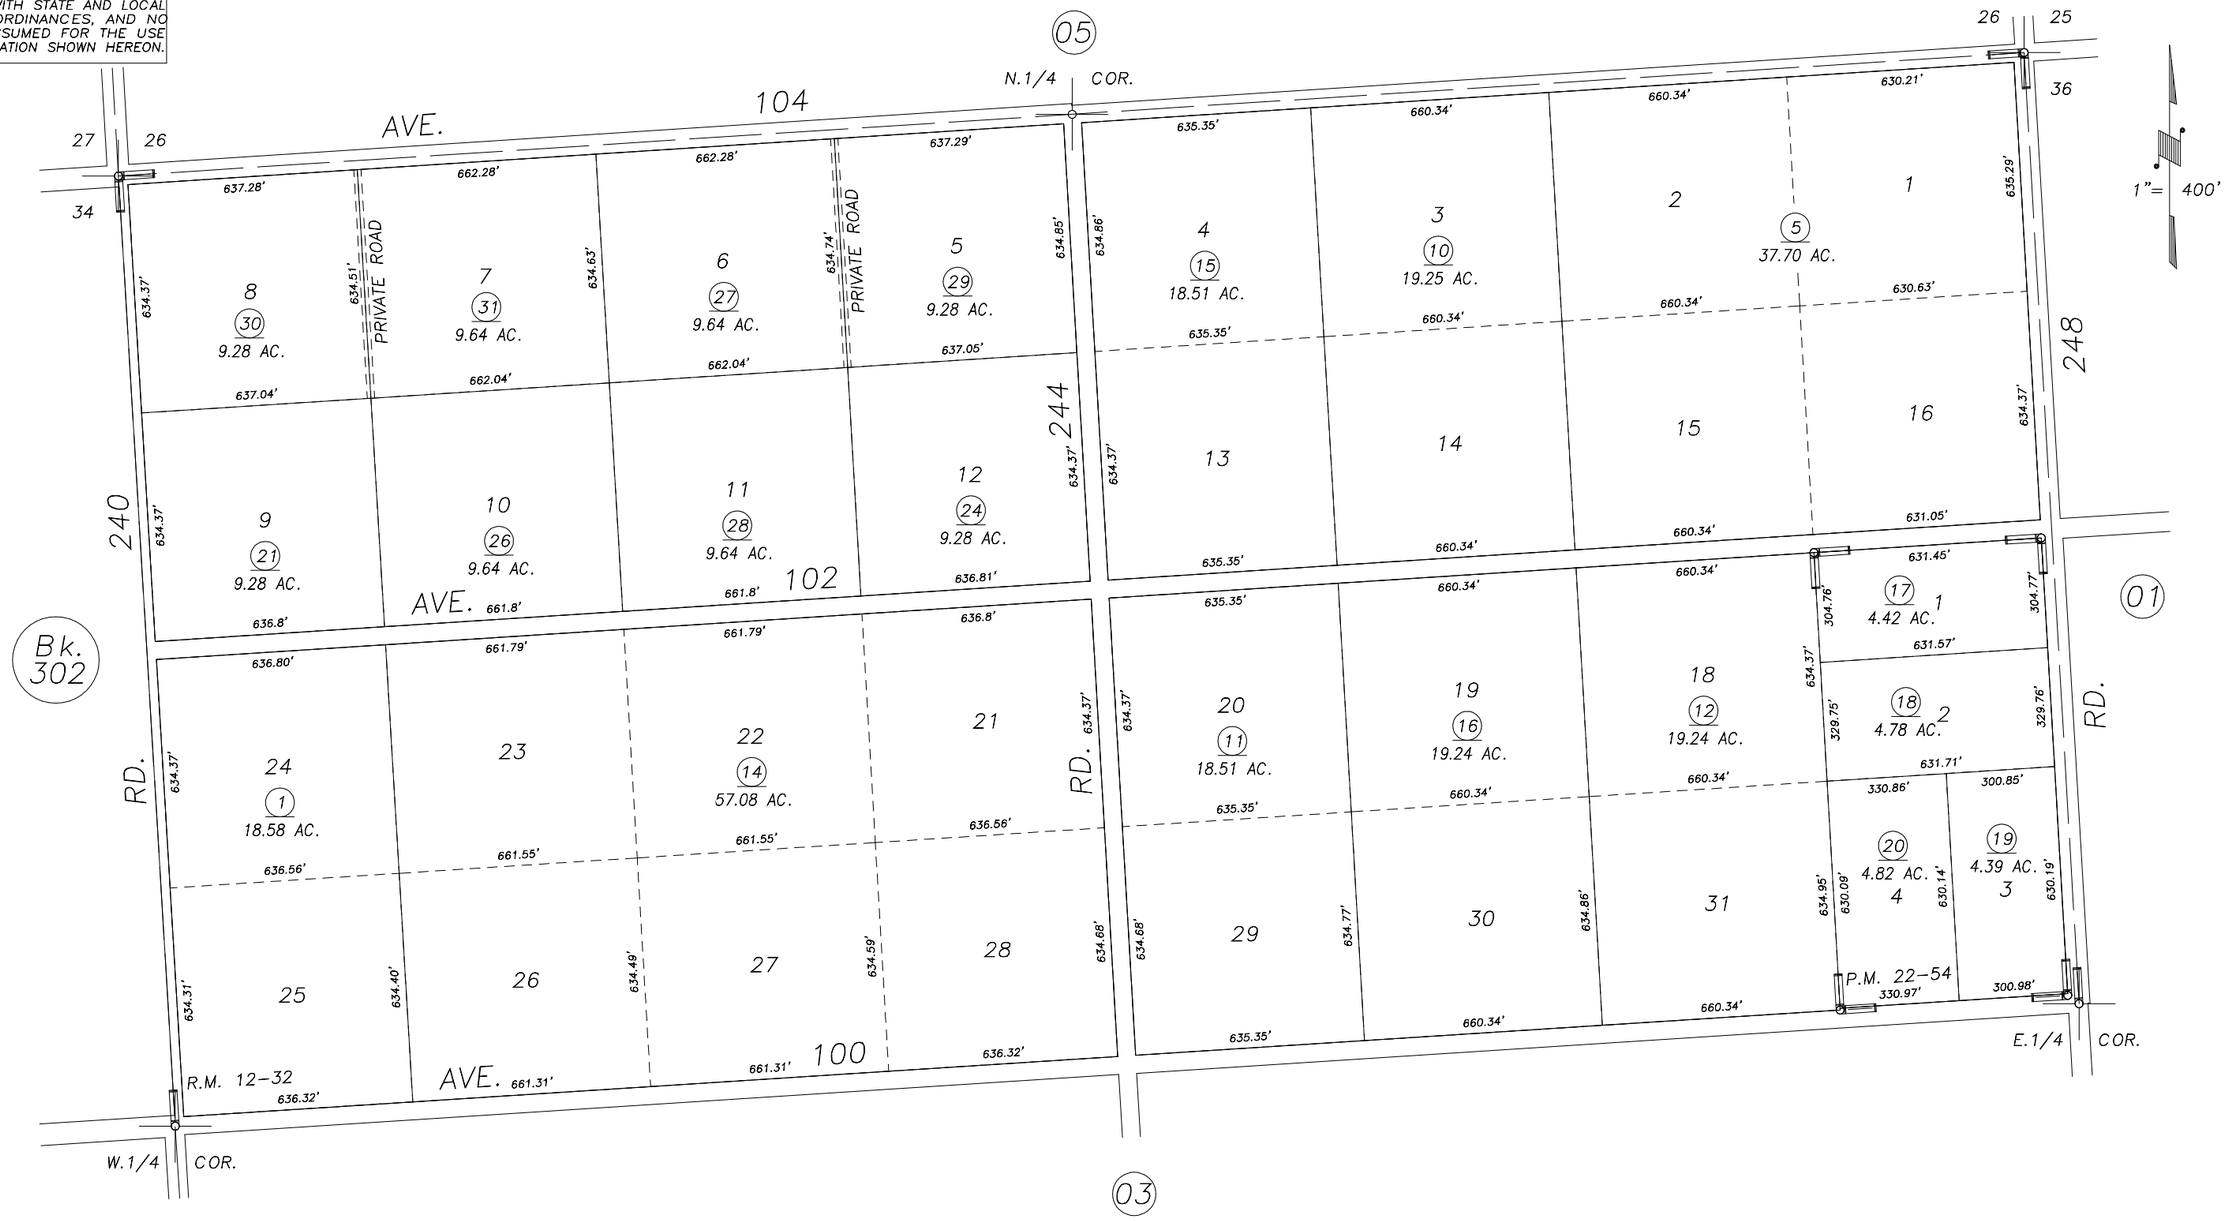

POR. NORWOOD RANCHO, R.M. 12-32
PARCEL MAP 2153, P.M. 22-54

ASSESSOR'S MAPS BK. 304, PG. 04.
COUNTY OF TULARE, CALIF.

NOTE: Assessor's Block Numbers Shown in Ellipses
Assessor's Parcel Numbers Shown in Circles

95/96

DOC. 95-80529 12-20-95	KPT
REVISION DATE	BY