71
72

S½ SEC. 26, T.22S., R.27E., M.D.B. & M.

TAX CODE AREA **304-05**

144-001
144-006

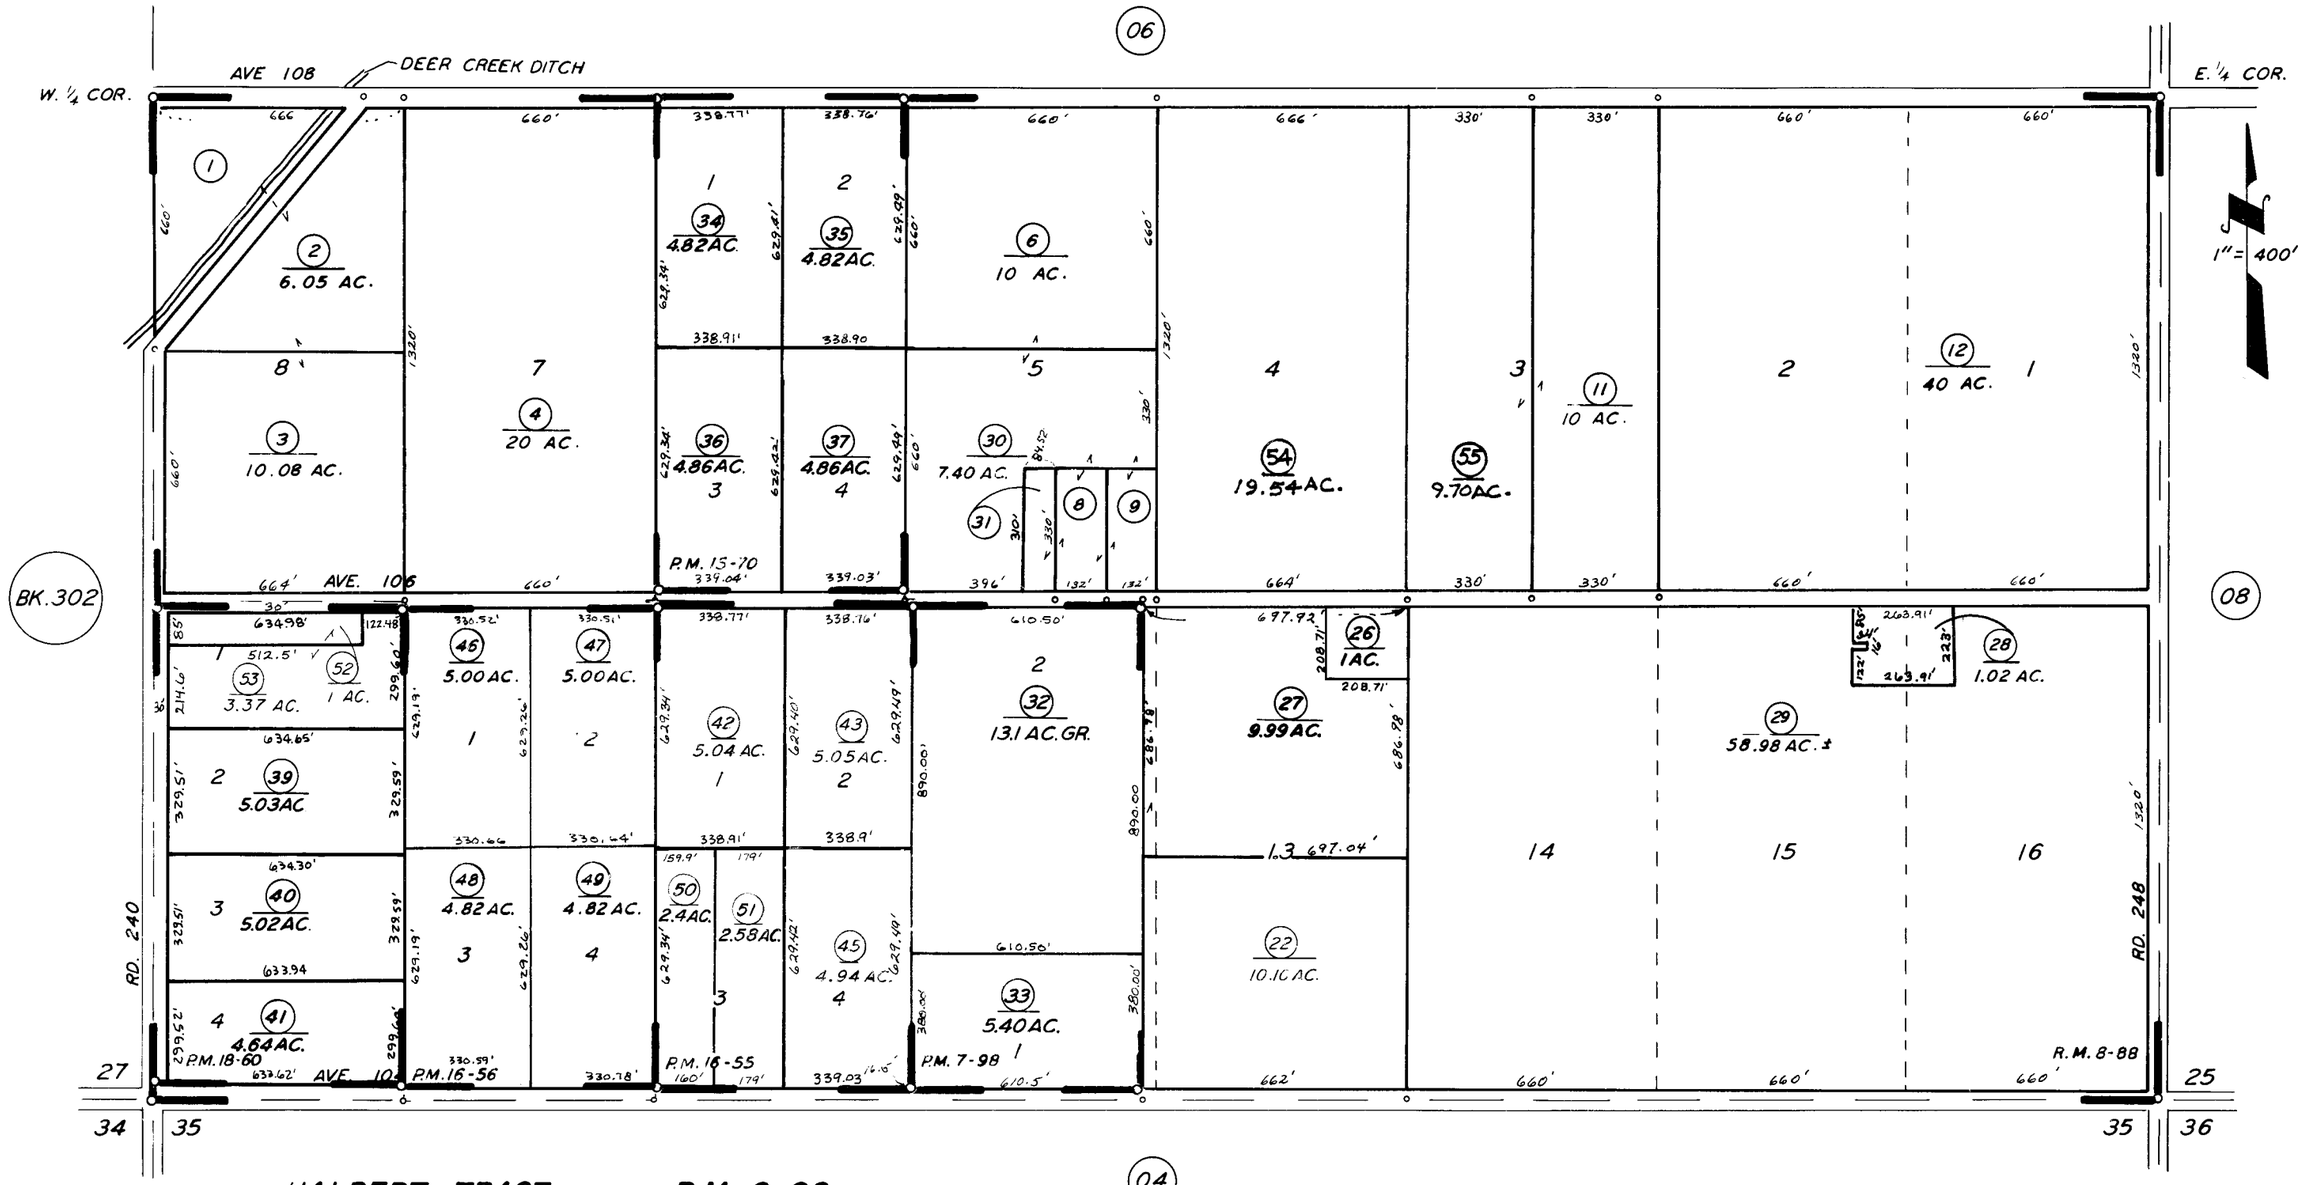

HALBERT TRACT, R.M. 8-88
PARCEL MAP 698, P.M. 7-98
PARCEL MAP 1554, P.M. 16-55
PARCEL MAP 1555, P.M. 16-56
PARCEL MAP 1759, P.M. 18-60
PARCEL MAP 1469, P.M. 15-70

ASSESSOR'S MAPS BK. 304, PG. 05.
COUNTY OF TULARE, CALIF.

NOTE — ASSESSOR'S BLOCK NUMBERS SHOWN IN ELLIPSES
ASSESSOR'S PARCEL NUMBERS SHOWN IN CIRCLES

3-1-64