DISCLAIMER

THIS MAP WAS PREPARED FOR LOCAL PROPERTY ASSESSMENT PURPOSES ONLY. THE PARCELS SHOWN HEREON MAY NOT COMPLY WITH STATE AND LOCAL SUBDIVISION ORDINANCES. NO LIABILITY IS ASSUMED FOR THE USE OF THE INFORMATION HEREON.

REVISED: 12/05/2008
REASON: 2008-0067008
CAD TECH: LLB

S 1/2 SEC. 30, T.22S., R.28E., M.D.B. & M.

TAX CODE AREA 304-09

144-001
144-006

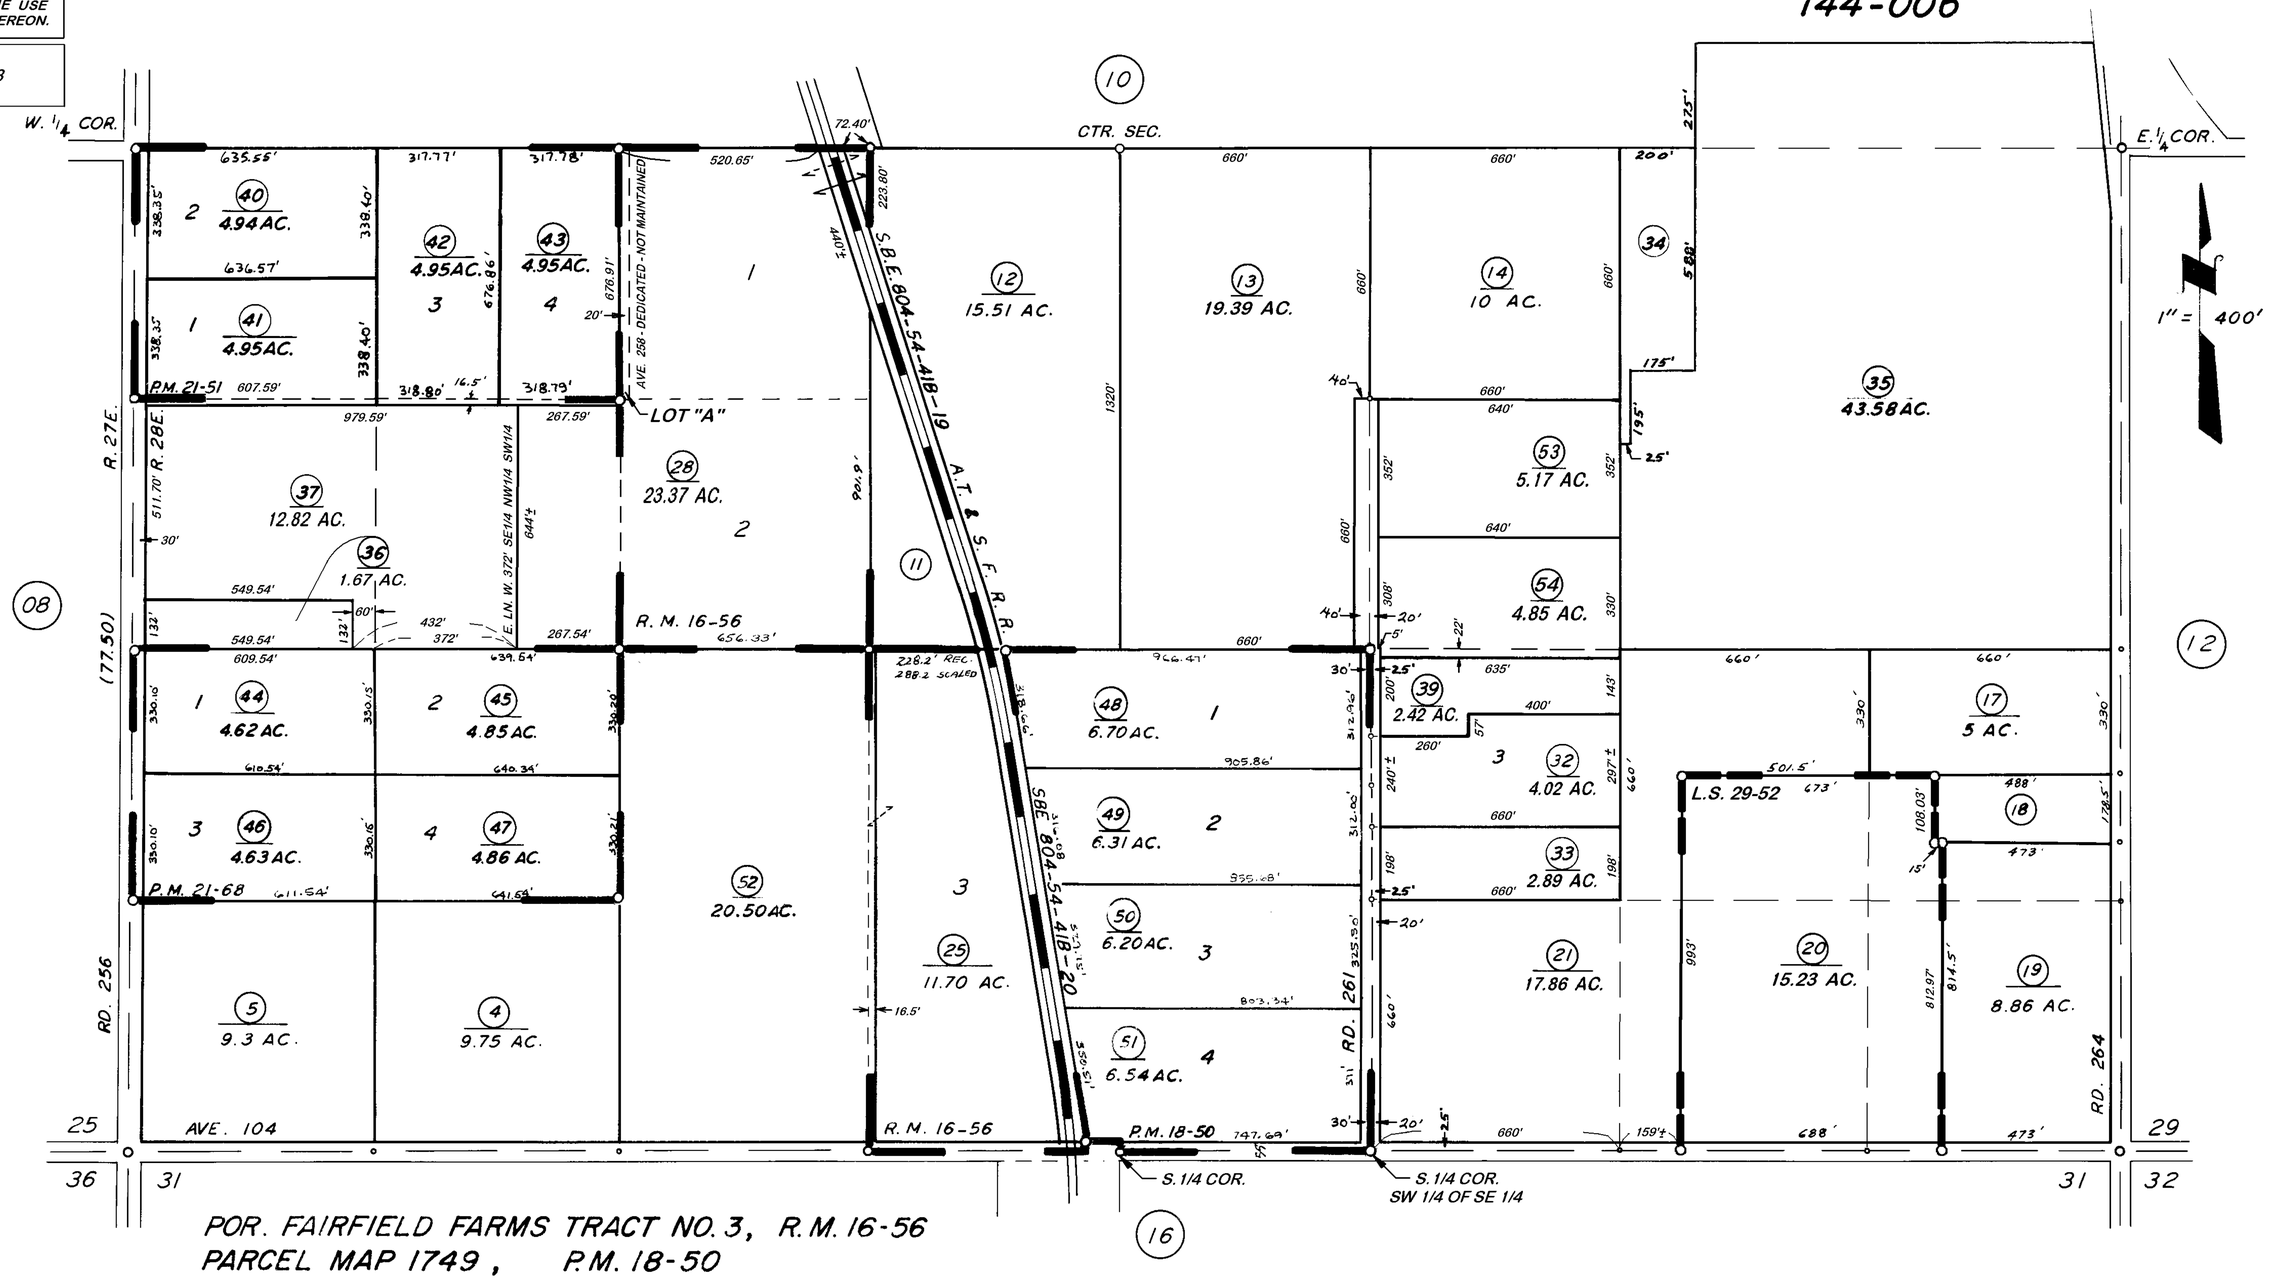

POR. FAIRFIELD FARMS TRACT NO. 3, R.M. 16-56
PARCEL MAP 1749, P.M. 18-50
PARCEL MAP 2050, P.M. 21-51
PARCEL MAP 2067, P.M. 21-68
POR. RECORD OF SURVEY, L.S. 29-52

VICINITY OF TERRA BELLA

ASSESSOR'S MAPS BK. 304, PG. 09.
COUNTY OF TULARE, CALIF.

NOTE -- ASSESSOR'S BLOCK NUMBERS SHOWN IN ELLIPSES
ASSESSOR'S PARCEL NUMBERS SHOWN IN CIRCLES