DISCLAIMER

THIS MAP WAS PREPARED FOR LOCAL PROPERTY ASSESSMENT PURPOSES ONLY AND THE PARCELS SHOWN HEREON MAY NOT COMPLY WITH STATE AND LOCAL SUBDIVISION ORDINANCES, AND NO LIABILITY IS ASSUMED FOR THE USE OF THE INFORMATION SHOWN HEREON.

N 1/2 SECTION 6, T.21 S., R.30 E., M.D.B.&M.

Tax Area Code 307–27

136–005
136–006

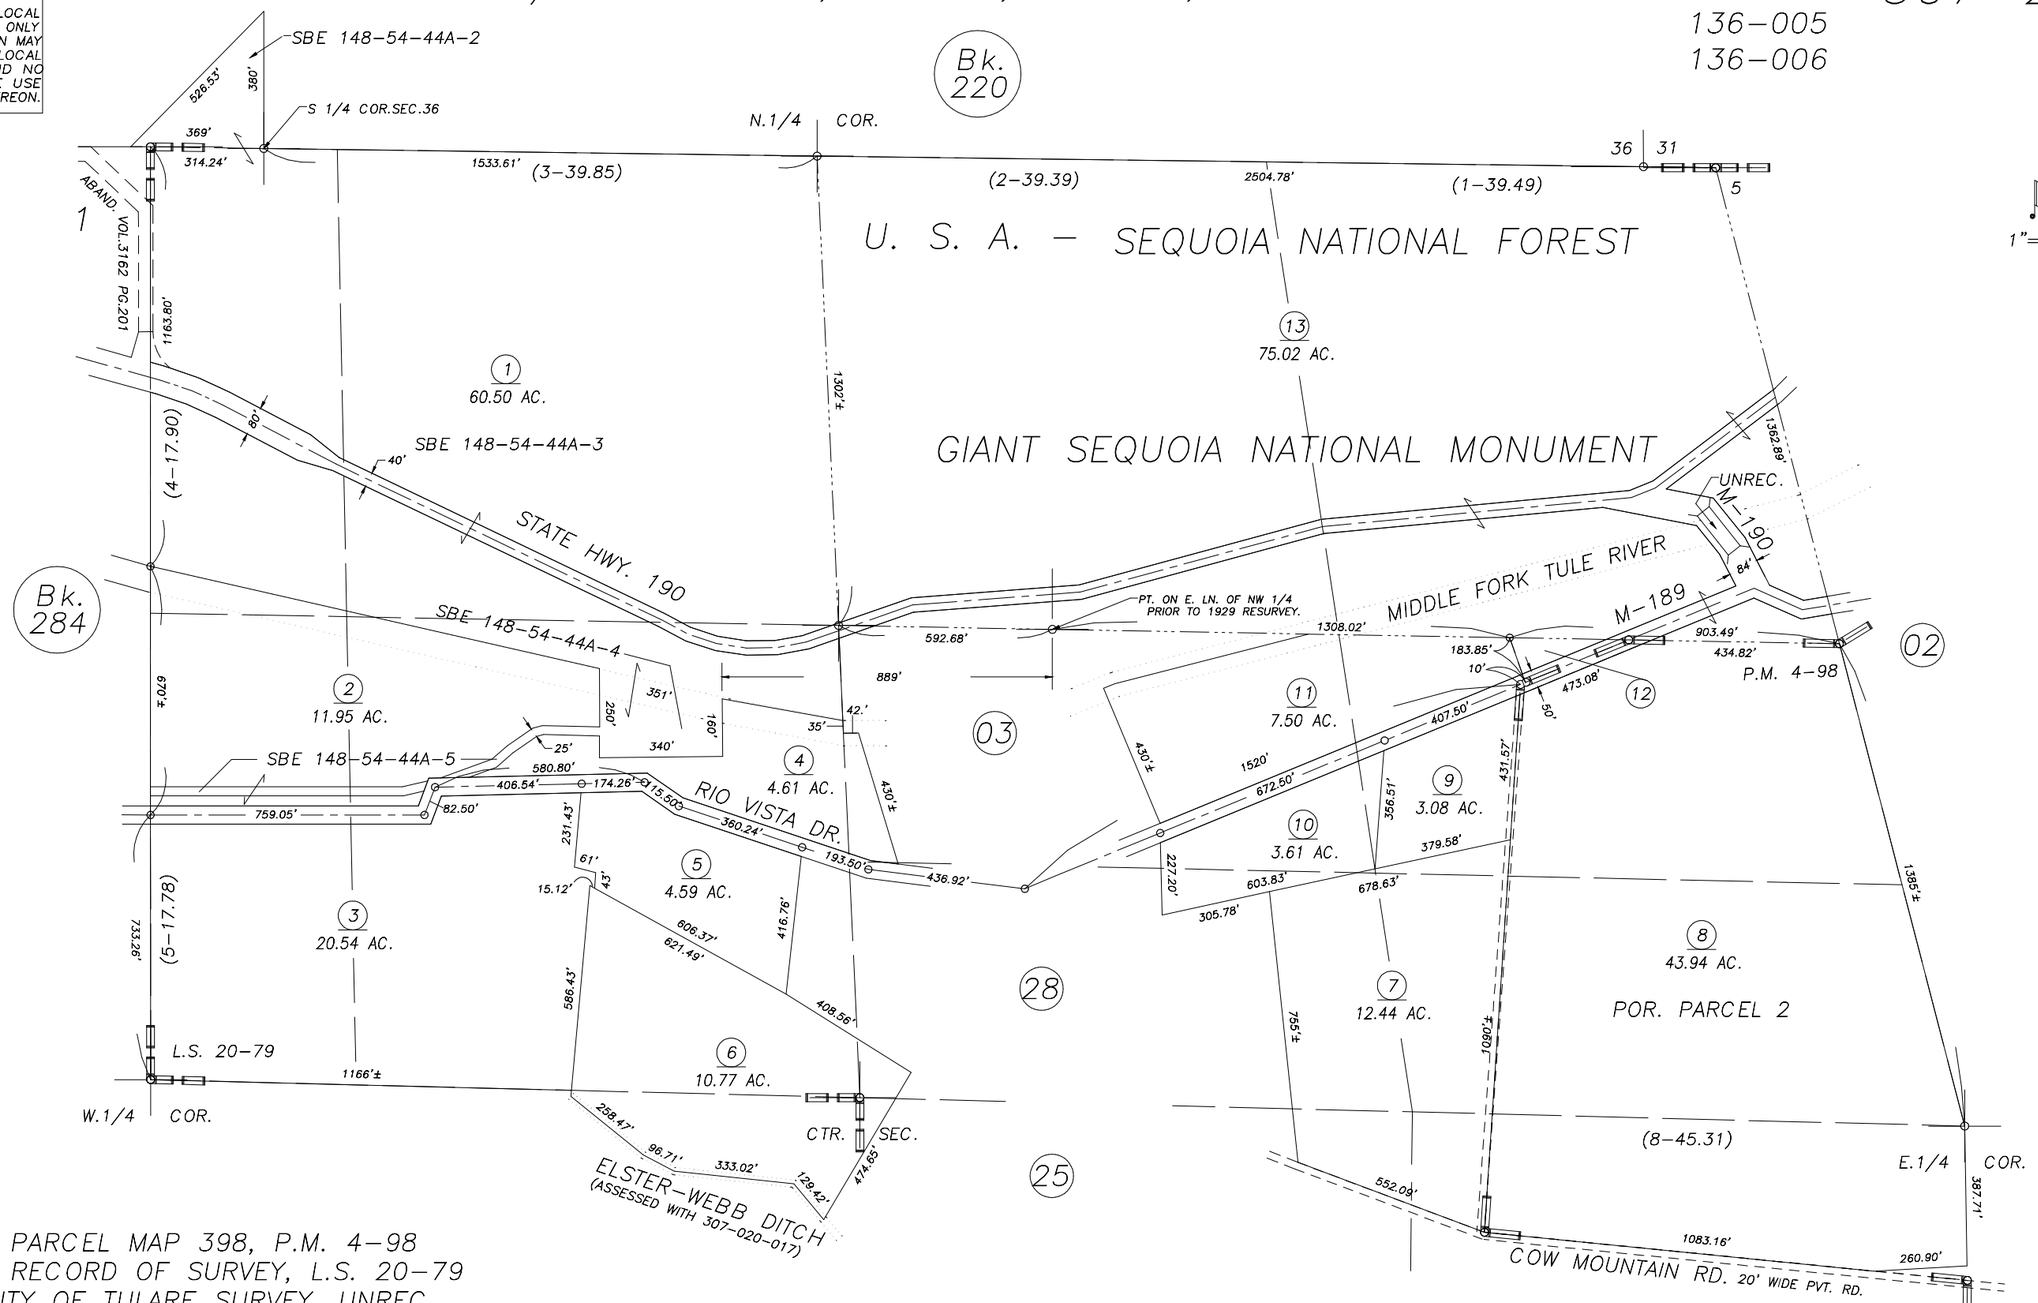

POR. PARCEL MAP 398, P.M. 4–98
POR. RECORD OF SURVEY, L.S. 20–79
COUNTY OF TULARE SURVEY, UNREC.

ASSESSOR'S MAPS BK. 307 , PG. 27 .
COUNTY OF TULARE, CALIF.

NOTE: Assessor's Block Numbers Shown in Ellipses
Assessor's Parcel Numbers Shown in Circles

00/01

REVISION	DATE	BY
1999–0087032	10/3/2000	KMS