DISCLAIMER

THIS MAP WAS PREPARED FOR LOCAL PROPERTY ASSESSMENT PURPOSES ONLY AND THE PARCELS SHOWN HEREON MAY NOT COMPLY WITH STATE AND LOCAL SUBDIVISION ORDINANCES, AND NO LIABILITY IS ASSUMED FOR THE USE OF THE INFORMATION SHOWN HEREON.

SEC.'S 15 & 16, T. 23 S., R.23 E., M.D.B.& M.

Tax Area Code 311-06

53-002
53-003
53-006

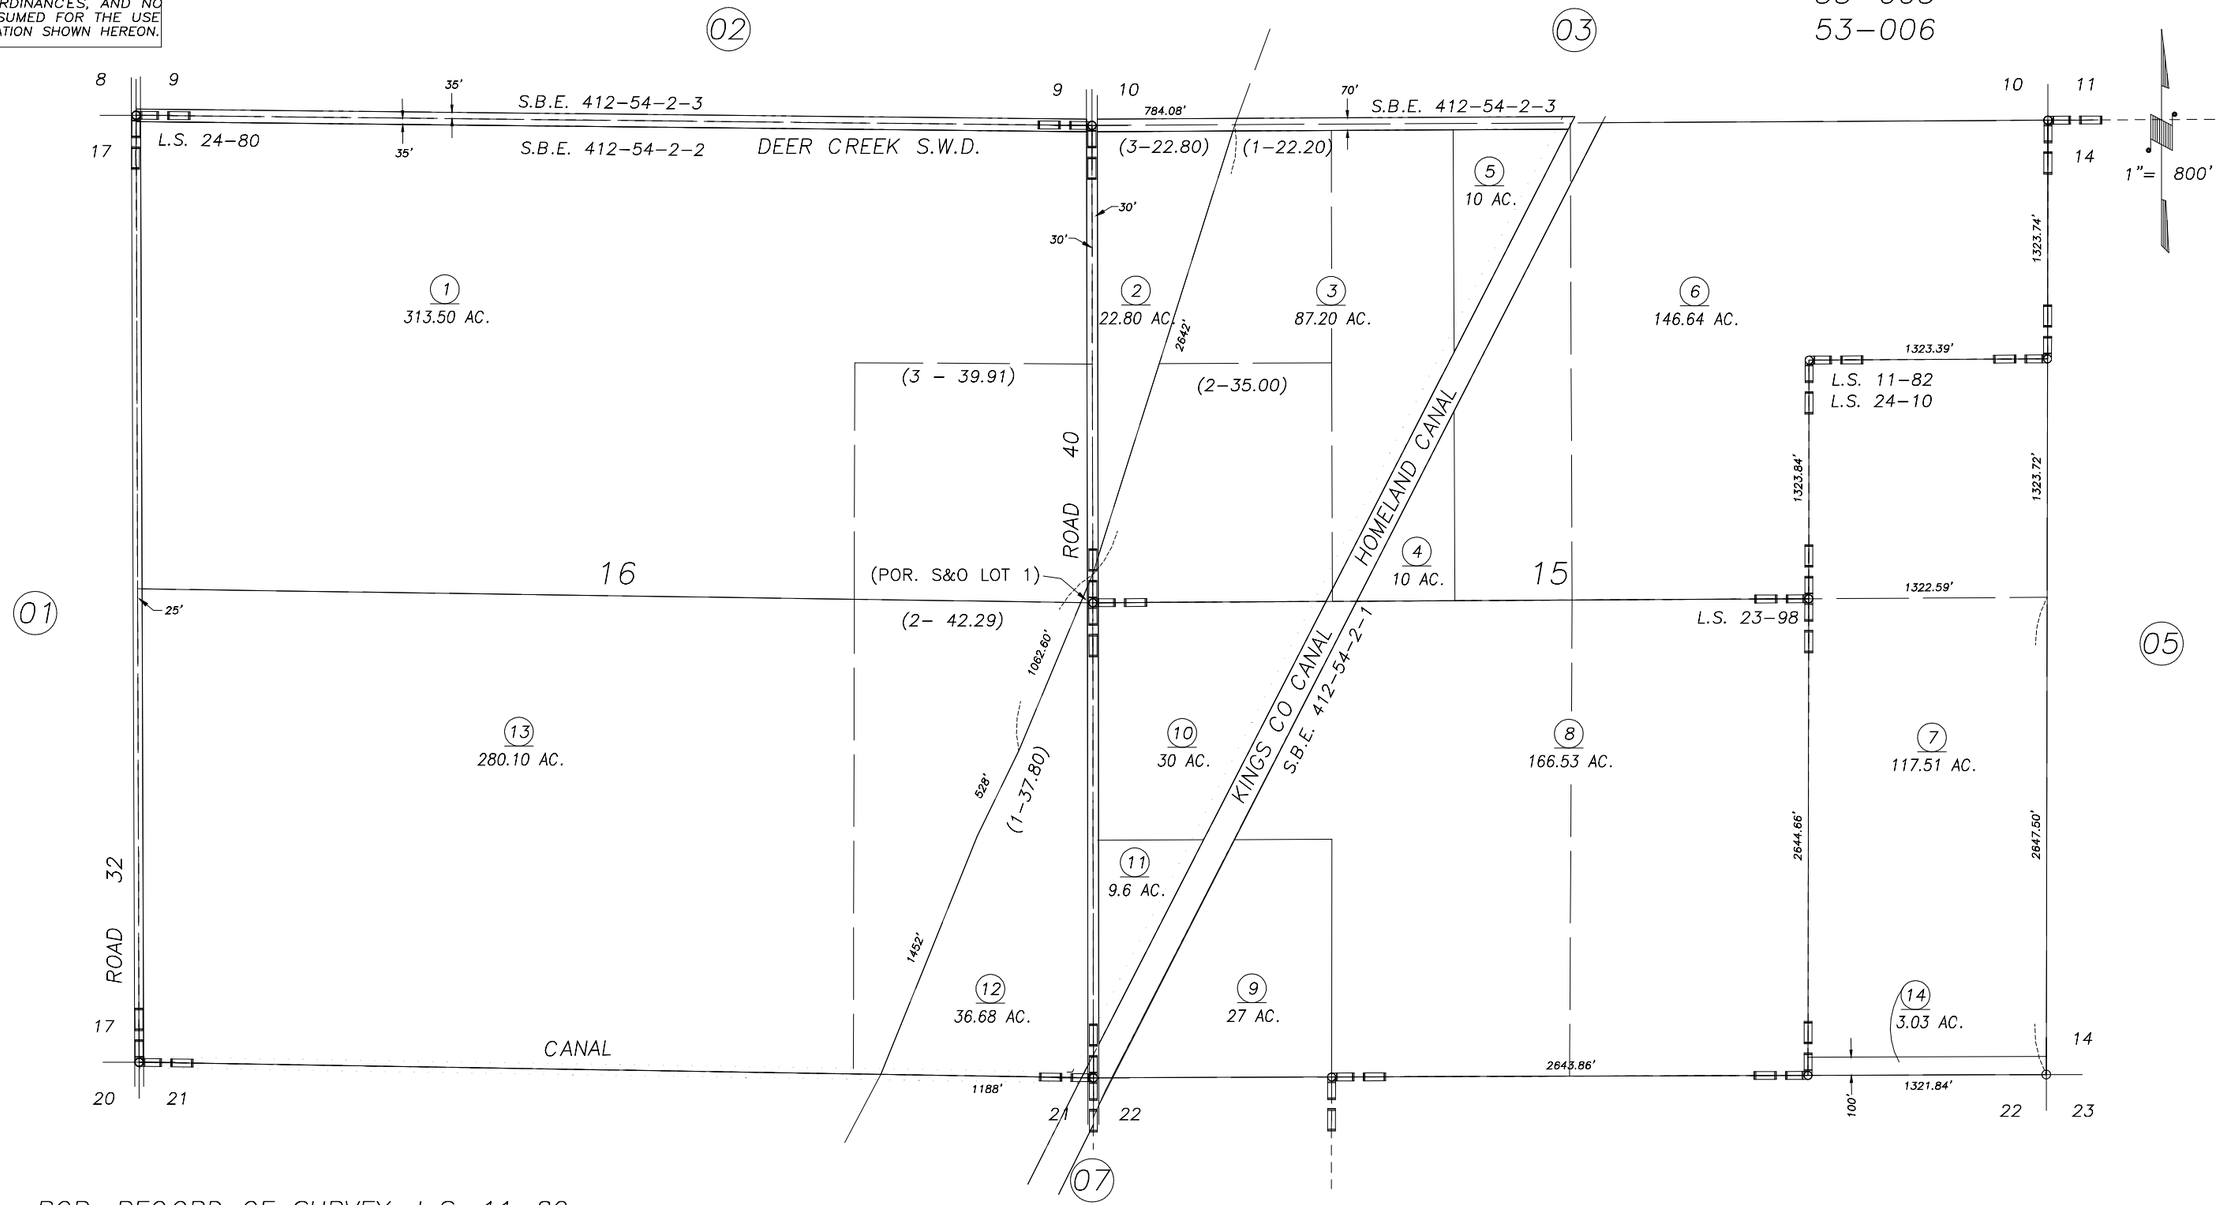

2000-0014028	05/14/01	RJL
REVISION	DATE	BY

POR. RECORD OF SURVEY, L.S. 11-82
POR. RECORD OF SURVEY, L.S. 23-98
POR. RECORD OF SURVEY, L.S. 24-10
POR. RECORD OF SURVEY, L.S. 24-80

ASSESSOR'S MAPS BK. 311 , PG. 06 .
COUNTY OF TULARE, CALIF.

NOTE: Assessor's Block Numbers Shown in Ellipses
Assessor's Parcel Numbers Shown in Circles

01/02