DISCLAIMER

THIS MAP WAS PREPARED FOR LOCAL PROPERTY ASSESSMENT PURPOSES ONLY. THE PARCELS SHOWN HEREON MAY NOT COMPLY WITH STATE AND LOCAL SUBDIVISION ORDINANCES. NO LIABILITY IS ASSUMED FOR THE USE OF THE INFORMATION HEREON.

REVISED: 01/09/2013
REASON: 2012-0074159
CAD TECH: NFL

SEC'S. 35 & 36, T.23S., R.23E., M.D.B.&M.

TAX CODE AREA **311-10**

53-003
53-009

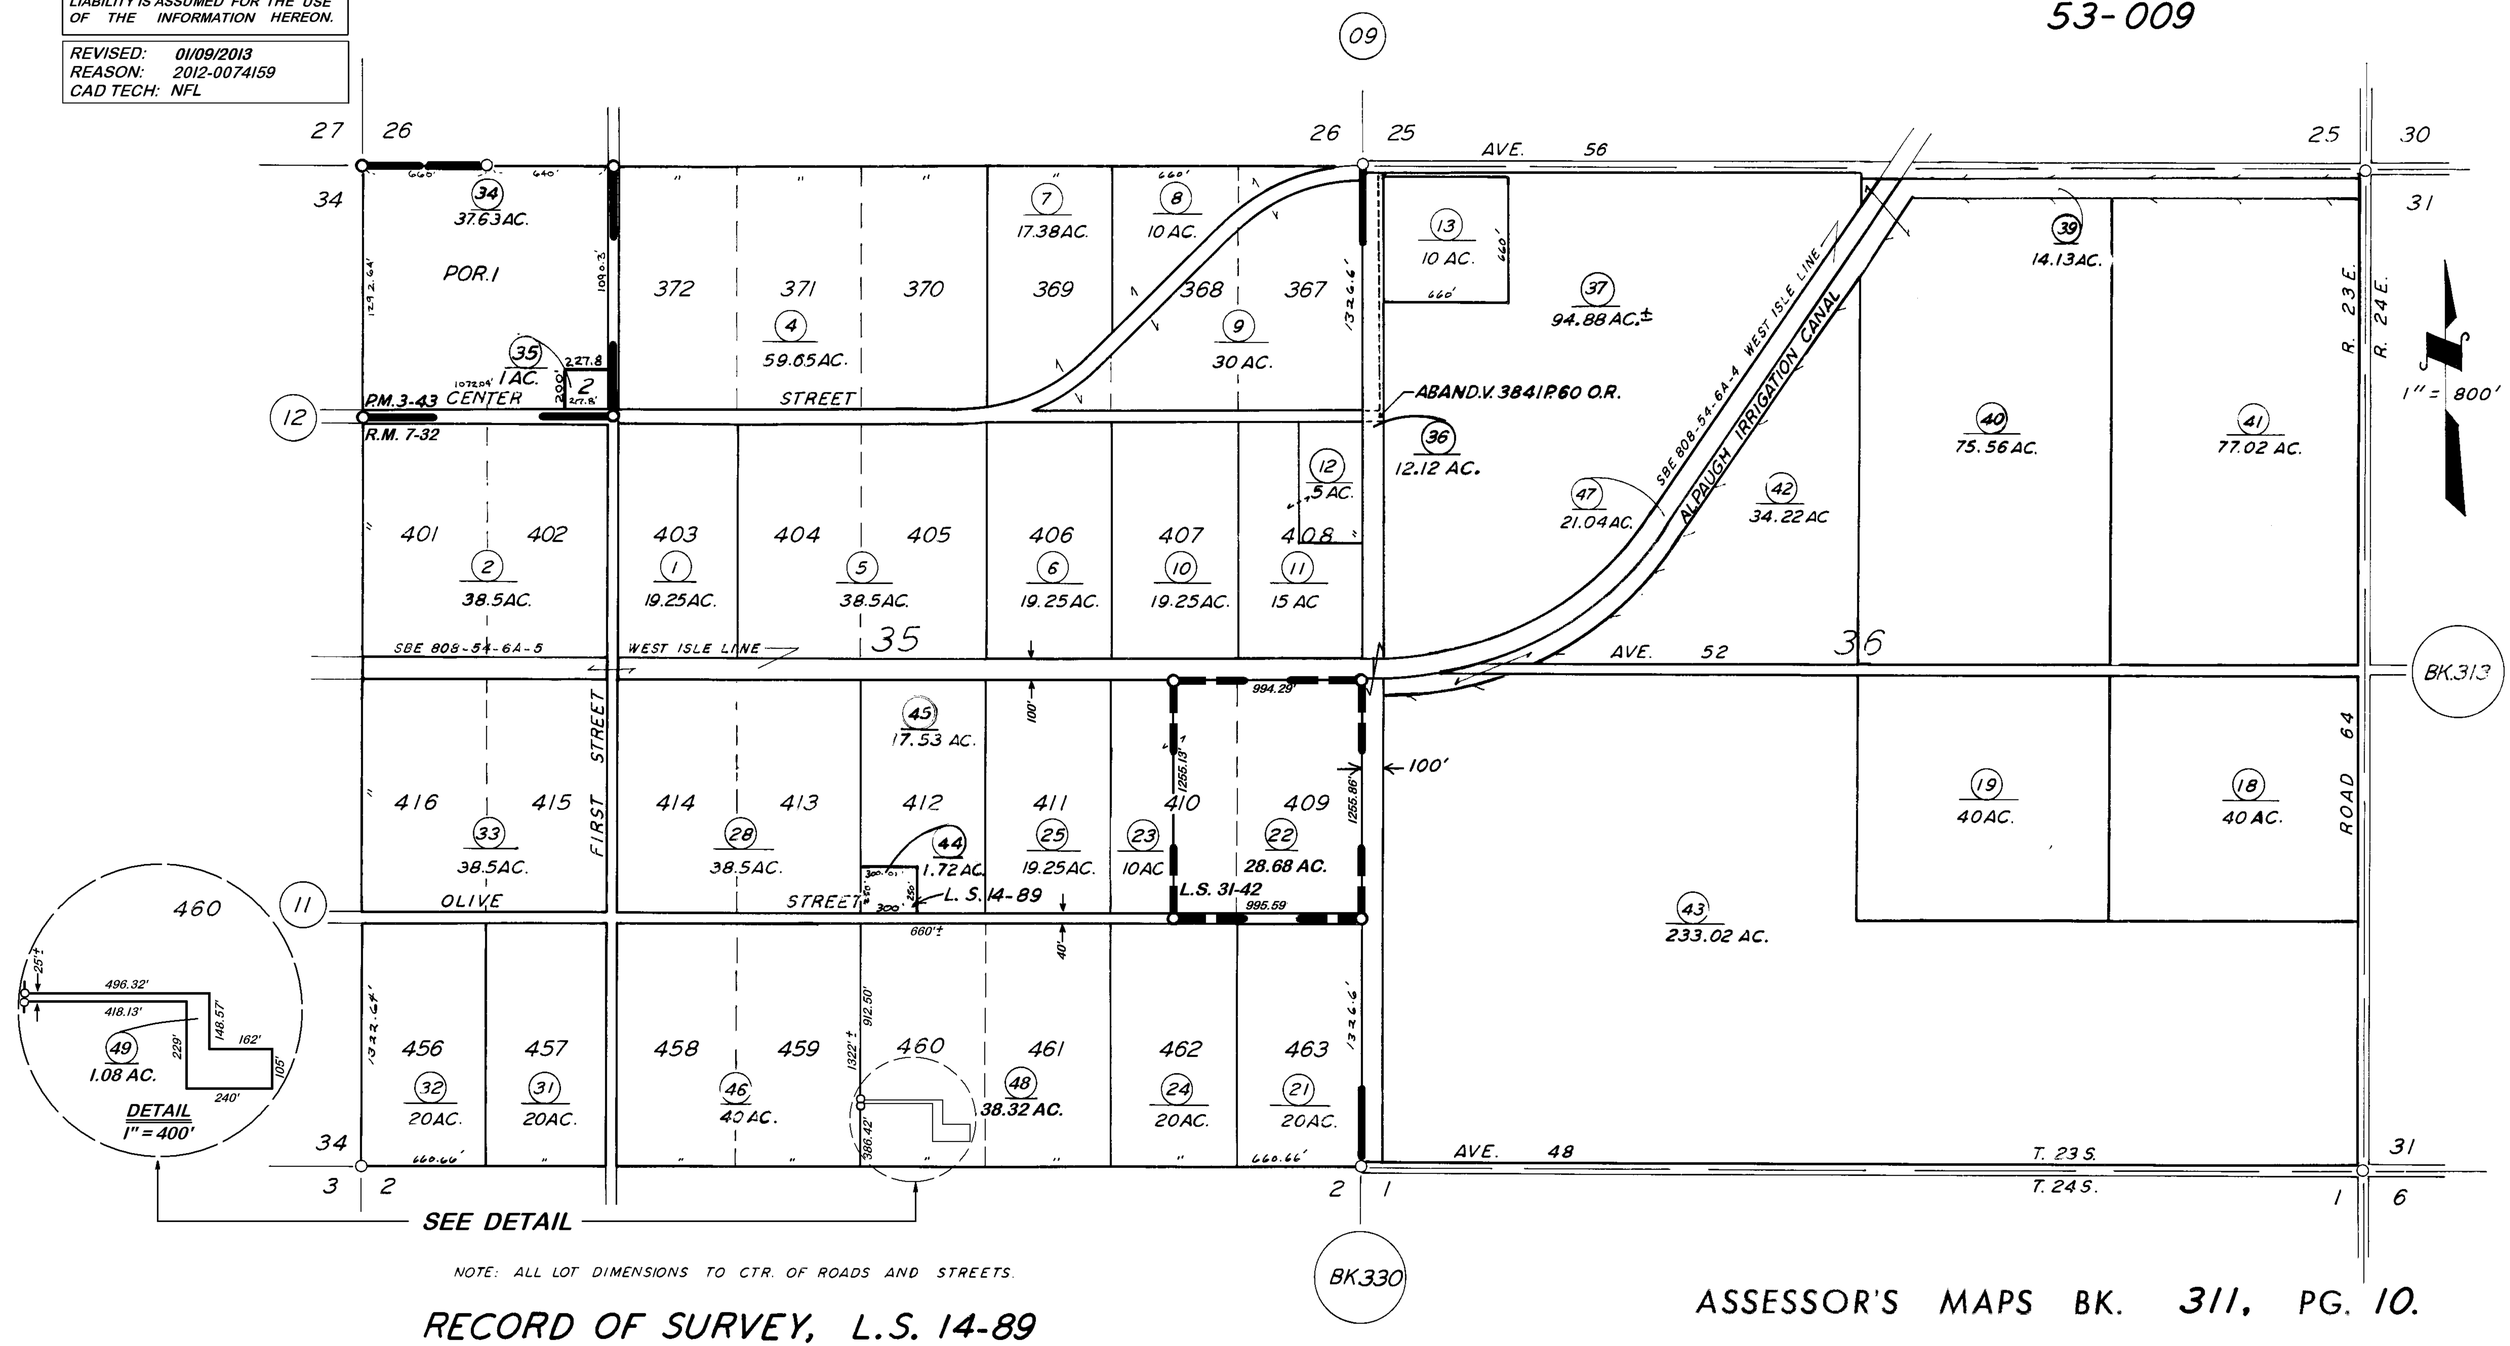

NOTE: ALL LOT DIMENSIONS TO CTR. OF ROADS AND STREETS.

RECORD OF SURVEY, L.S. 14-89
POR. SECOND HOME EXTENSION COL. R. M. 7-32.
POR. PARCEL MAP 243, P.M. 3-43
POR. RECORD OF SURVEY, L.S. 31-42

ASSESSOR'S MAPS BK. 311, PG. 10.
COUNTY OF TULARE, CALIF.

NOTE — ASSESSOR'S BLOCK NUMBERS SHOWN IN ELLIPSES
ASSESSOR'S PARCEL NUMBERS SHOWN IN CIRCLES