DISCLAIMER	NOTICE OF RESCISSION
THIS MAP WAS PREPARED FOR LOCAL PROPERTY ASSESSMENT PURPOSES ONLY AND THE PARCELS SHOWN HEREON MAY NOT COMPLY WITH STATE AND LOCAL SUBDIVISION ORDINANCES, AND NO LIABILITY IS ASSUMED FOR THE USE OF THE INFORMATION SHOWN HEREON.	THIS MAP WAS RESCINDED ON 06/30/2009 BACK TO 06/16/2009 BY ORDER OF THE CADASTRAL SUPERVISOR TO REINSTATE APN 006 WHICH WAS ERRONEOUSLY DIVIDED IN REACTION TO AN UNAPPROVED DIVISION OF LAND.

N1/2 OF NW1/4 SEC.33, T.23S., R.23E., M.D.B.&M.

Tax Area Code 311–27
053–009

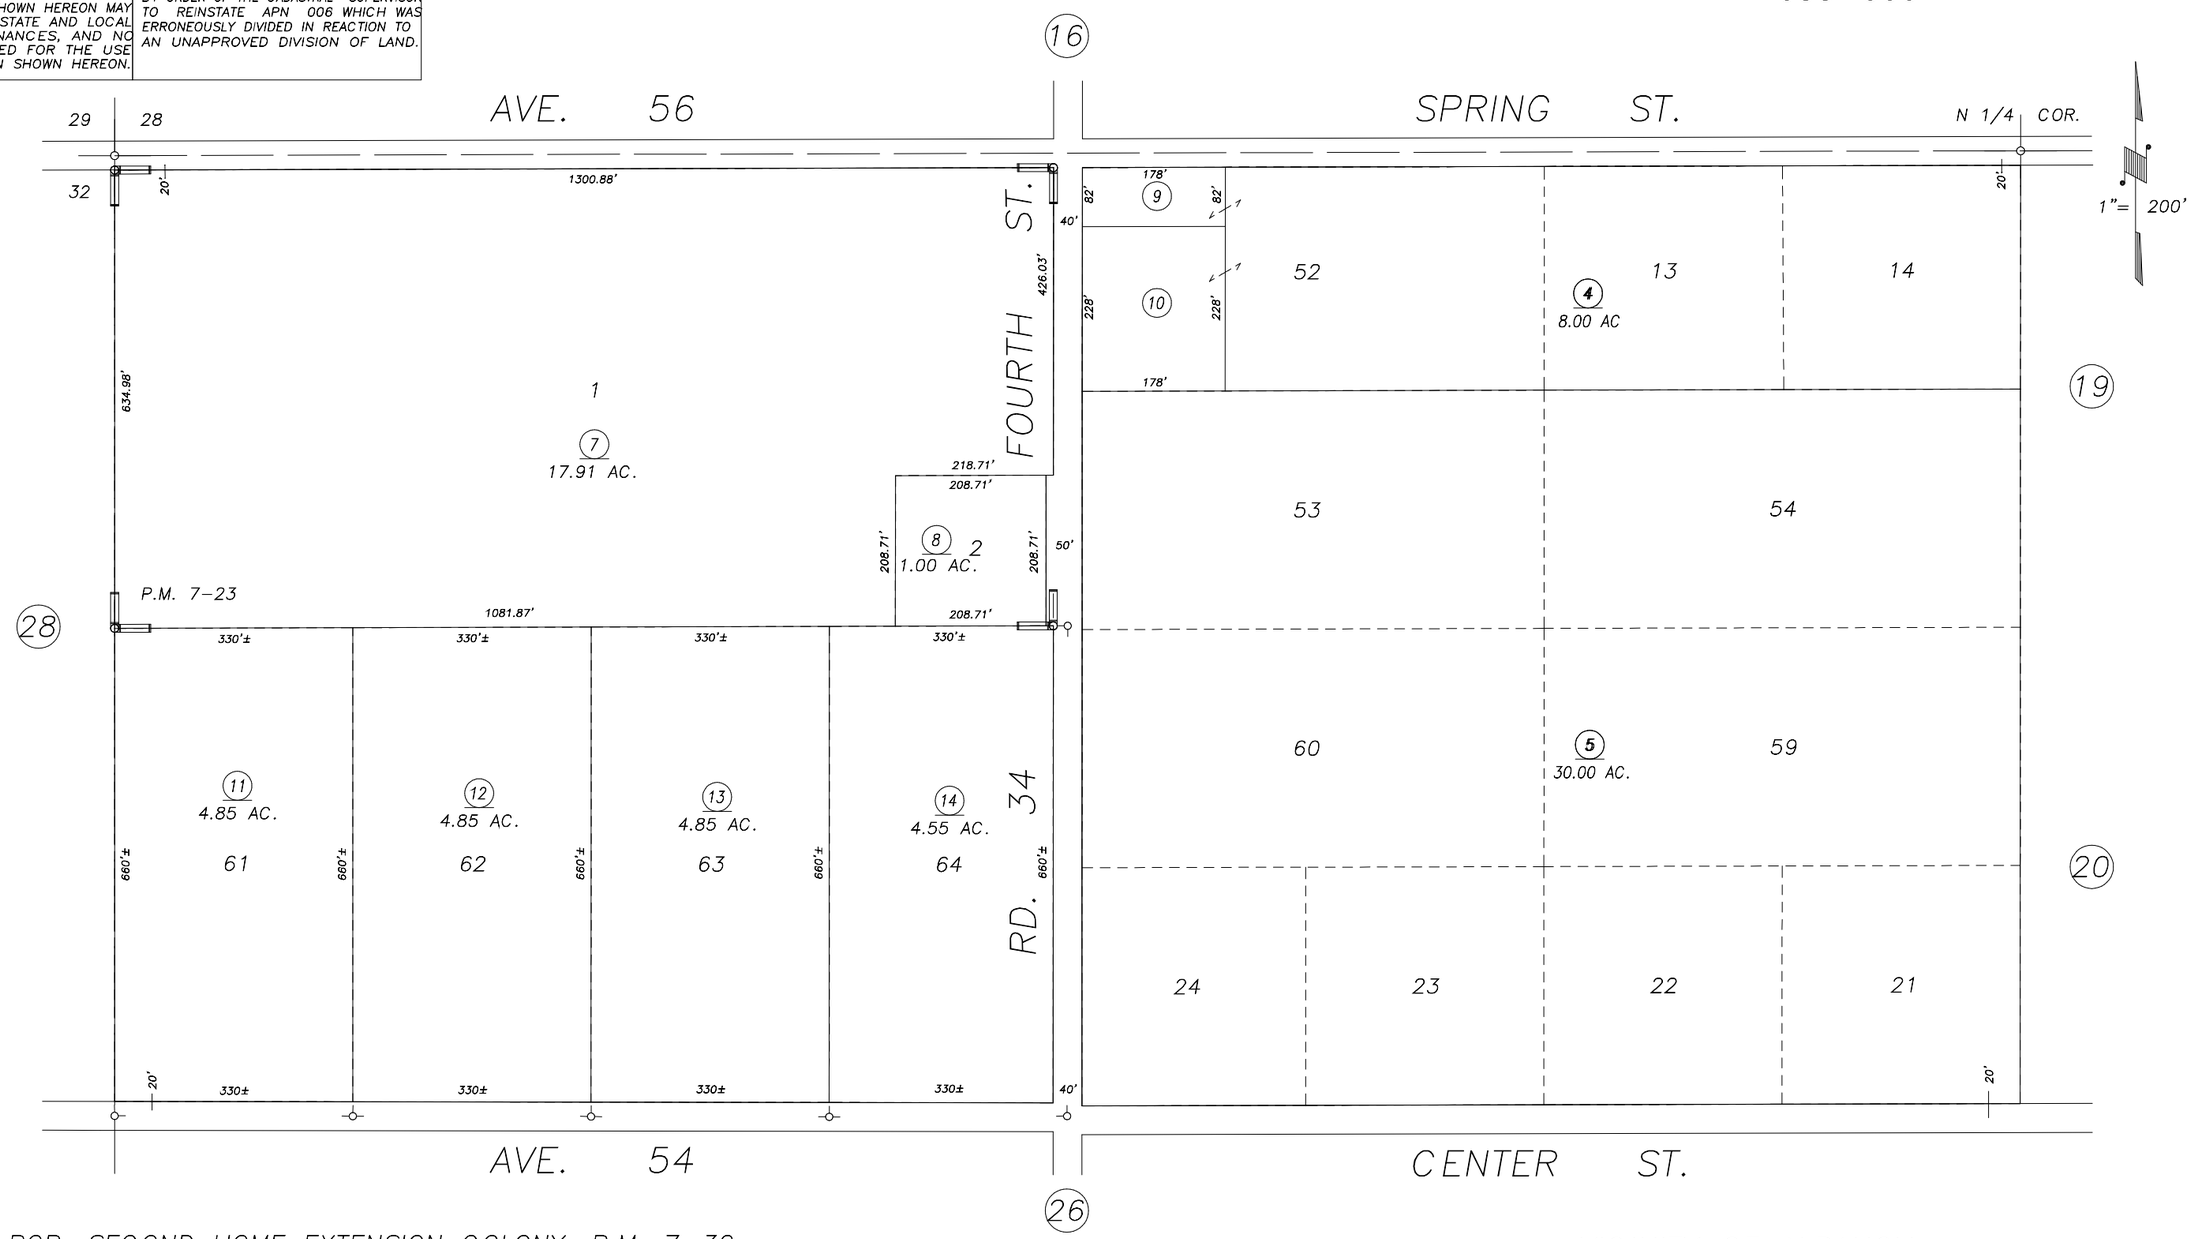

POR. SECOND HOME EXTENSION COLONY, R.M. 7–32
PARCEL MAP NO. 623, P.M. 7–23

VICINITY OF ALPAUGH
ASSESSOR'S MAPS BK.311 , PG27
COUNTY OF TULARE, CALIFORNIA, U.S.A.

NOTE: Assessor's Parcel Numbers Shown in Circles (1)
Assessor's Block Numbers Shown in Elipses (123)

REVISION	DATE	TECH
2007–0072450	6/16/2009	JLC