DISCLAIMER

THIS MAP WAS PREPARED FOR LOCAL PROPERTY ASSESSMENT PURPOSES ONLY. THE PARCELS SHOWN HEREON MAY NOT COMPLY WITH STATE AND LOCAL SUBDIVISION ORDINANCES. NO LIABILITY IS ASSUMED FOR THE USE OF THE INFORMATION HEREON.

REVISED: 11/29/2012
REASON: ADD APN 17
CAD TECH: LLB

S ½ SEC. 32, T.23S., R.23E., M.D.B.&M.

TAX CODE AREA 311-29

053-003
053-009

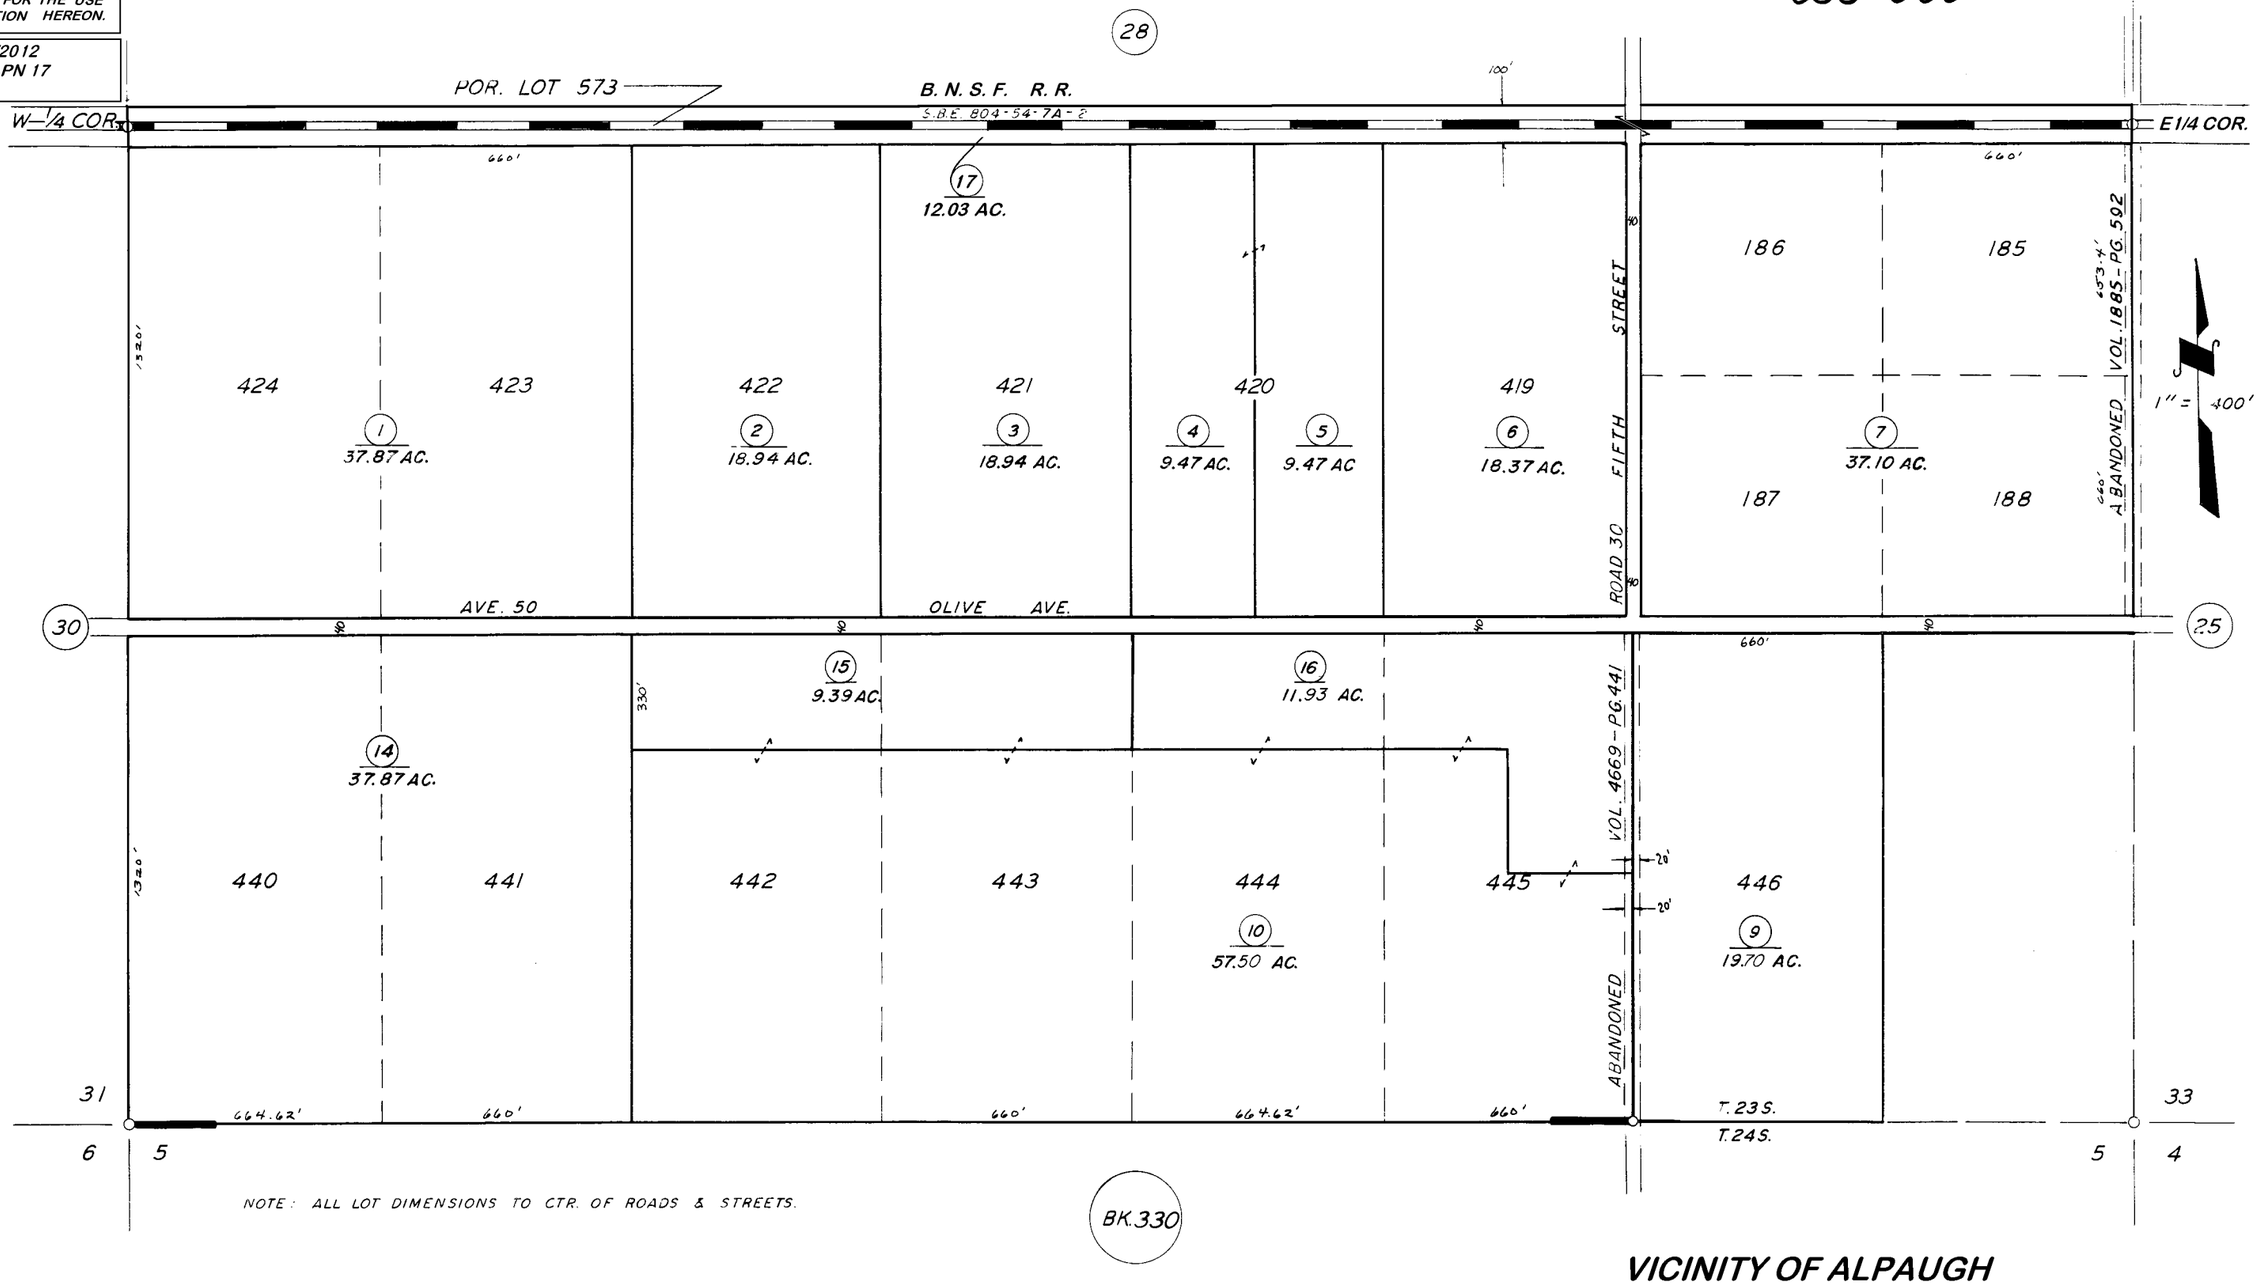

POR. SECOND HOME EXTENSION COL. R. M. 7-32.

VICINITY OF ALPAUGH
ASSESSOR'S MAPS BK. 311, PG. 29.
COUNTY OF TULARE, CALIF.

NOTE — ASSESSOR'S BLOCK NUMBERS SHOWN IN ELLIPSES
ASSESSOR'S PARCEL NUMBERS SHOWN IN CIRCLES