S½ OF SE¼ OF SE¼ OF SEC. 28, T.23 S., R.25 E., M.D.B. & M.

TAX CODE AREA 75-012

314-21

DISCLAIMER

THIS MAP WAS PREPARED FOR LOCAL PROPERTY ASSESSMENT PURPOSES ONLY. THE PARCELS SHOWN HEREON MAY NOT COMPLY WITH STATE AND LOCAL SUBDIVISION ORDINANCES. NO LIABILITY IS ASSUMED FOR THE USE OF THE INFORMATION HEREON. R & T CODE SEC. 327, 408.3, ETC.

REVISED: 10/21/2014
REASON: 2013-0059106
CAD TECH: ASG

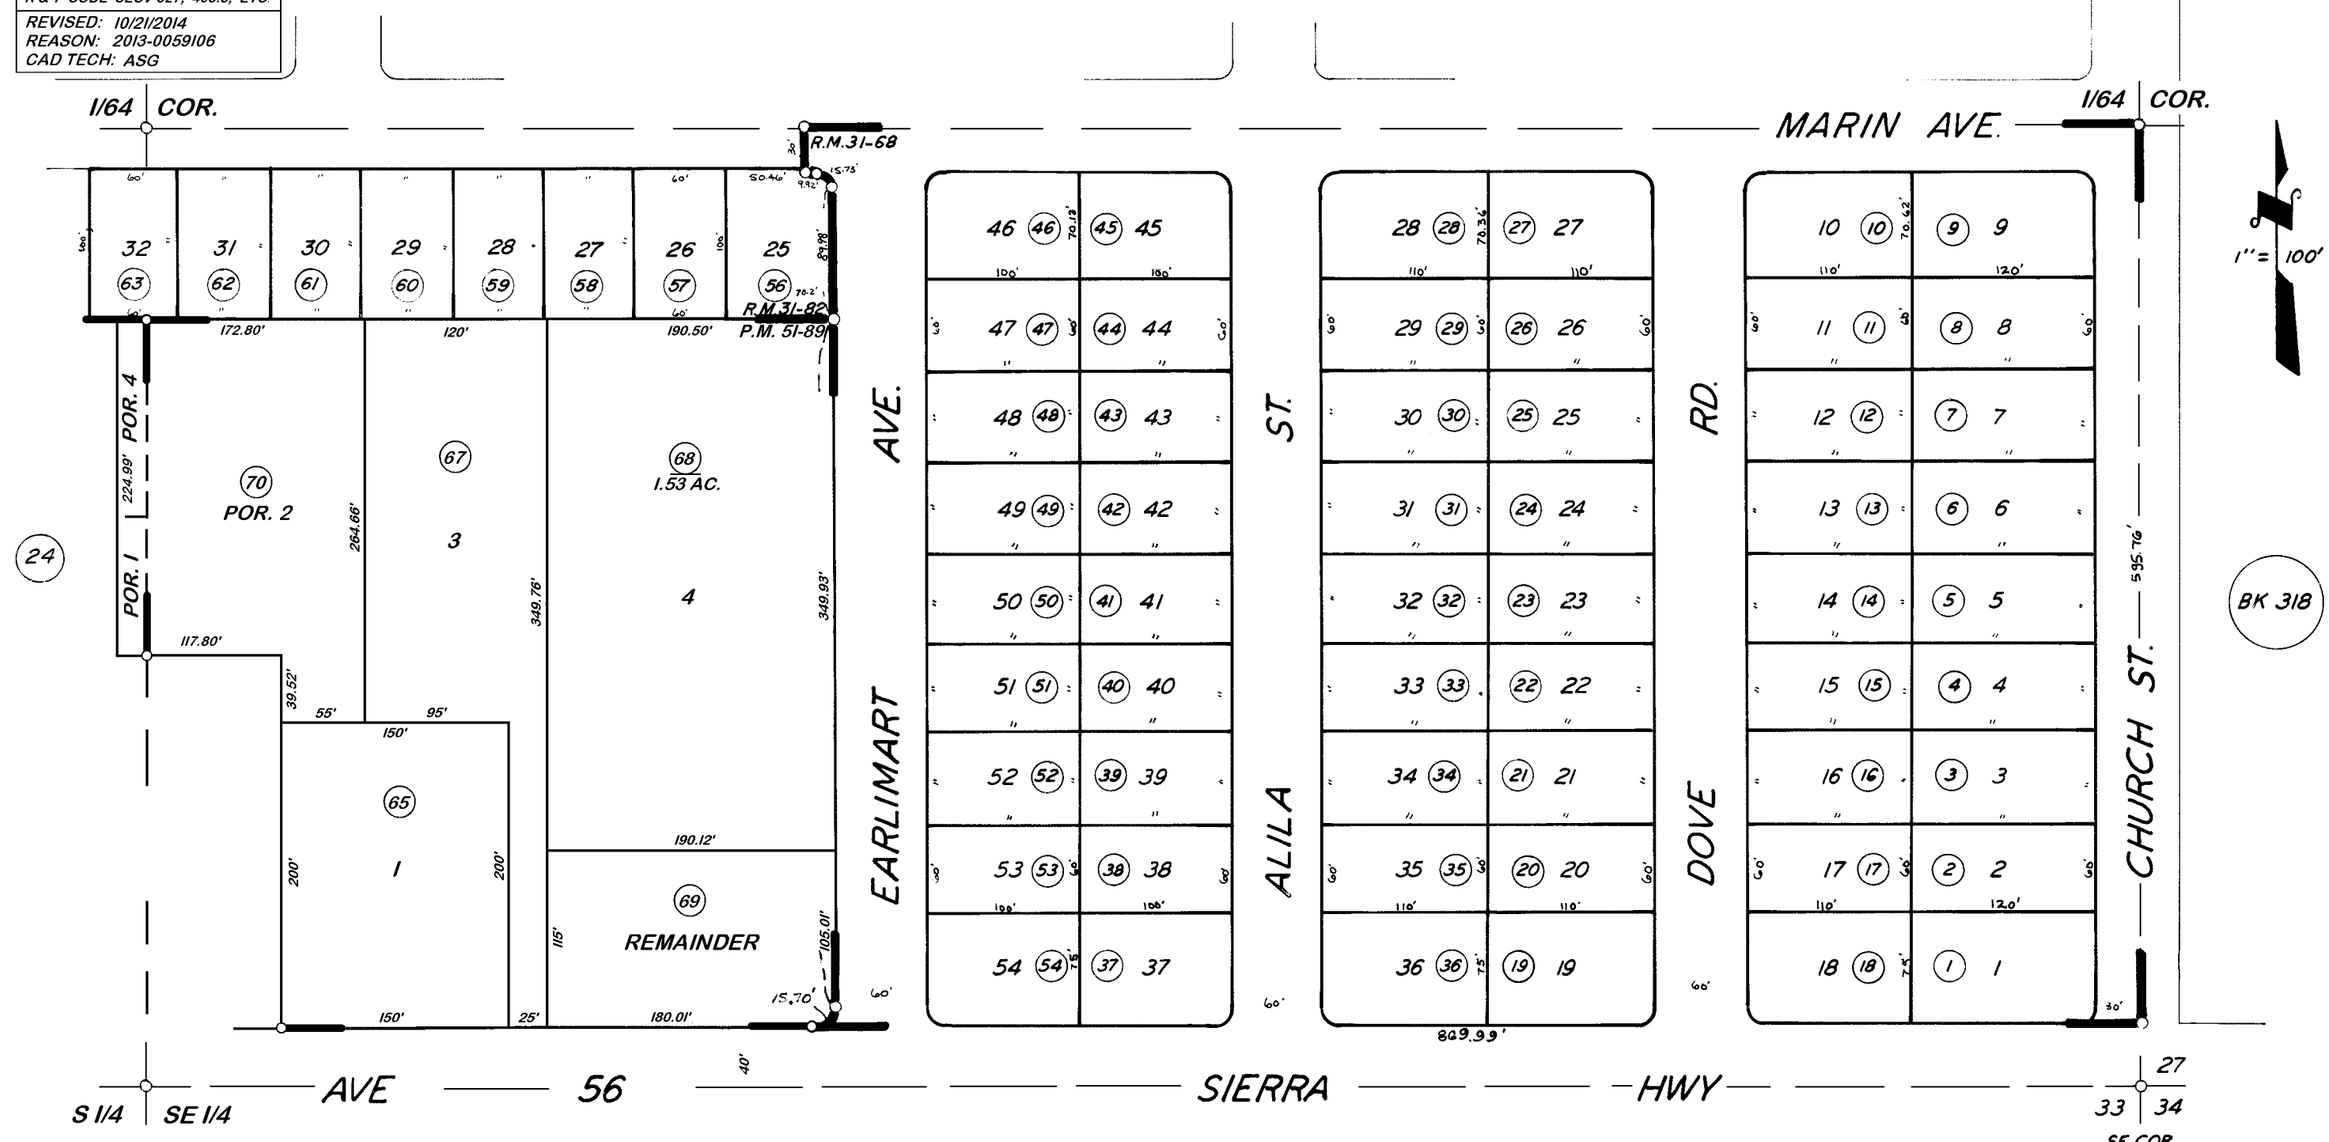

POR. TRACT NO. 622 UNIT "A" R.M. 31-68
POR. TRACT NO. 622 UNIT "B" R.M. 31-82
POR. PARCEL MAP NO. 5082, P.M. 51-88
POR. PARCEL MAP NO. 5083, P.M. 51-89

BK 315

VICINITY OF EARLIMART
ASSESSOR'S MAPS BK. 314 PG. 21
COUNTY OF TULARE, CALIF.

NOTE—ASSESSOR'S BLOCK NUMBERS SHOWN IN ELLIPSES
ASSESSOR'S PARCEL NUMBERS SHOWN IN CIRCLES