DISCLAIMER

THIS MAP WAS PREPARED FOR LOCAL PROPERTY ASSESSMENT PURPOSES ONLY. THE PARCELS SHOWN HEREON MAY NOT COMPLY WITH STATE AND LOCAL SUBDIVISION ORDINANCES. NO LIABILITY IS ASSUMED FOR THE USE OF THE INFORMATION HEREON.

REVISED: 9/12/2013
REASON: 2013-0025171
CAD TECH: NFL

S½ OF SW¼ OF SE¼ SEC. 28, T. 23 S., R. 25 E., M.D. B. & M.

TAX CODE AREA
075-003
075-011
075-012

314-24

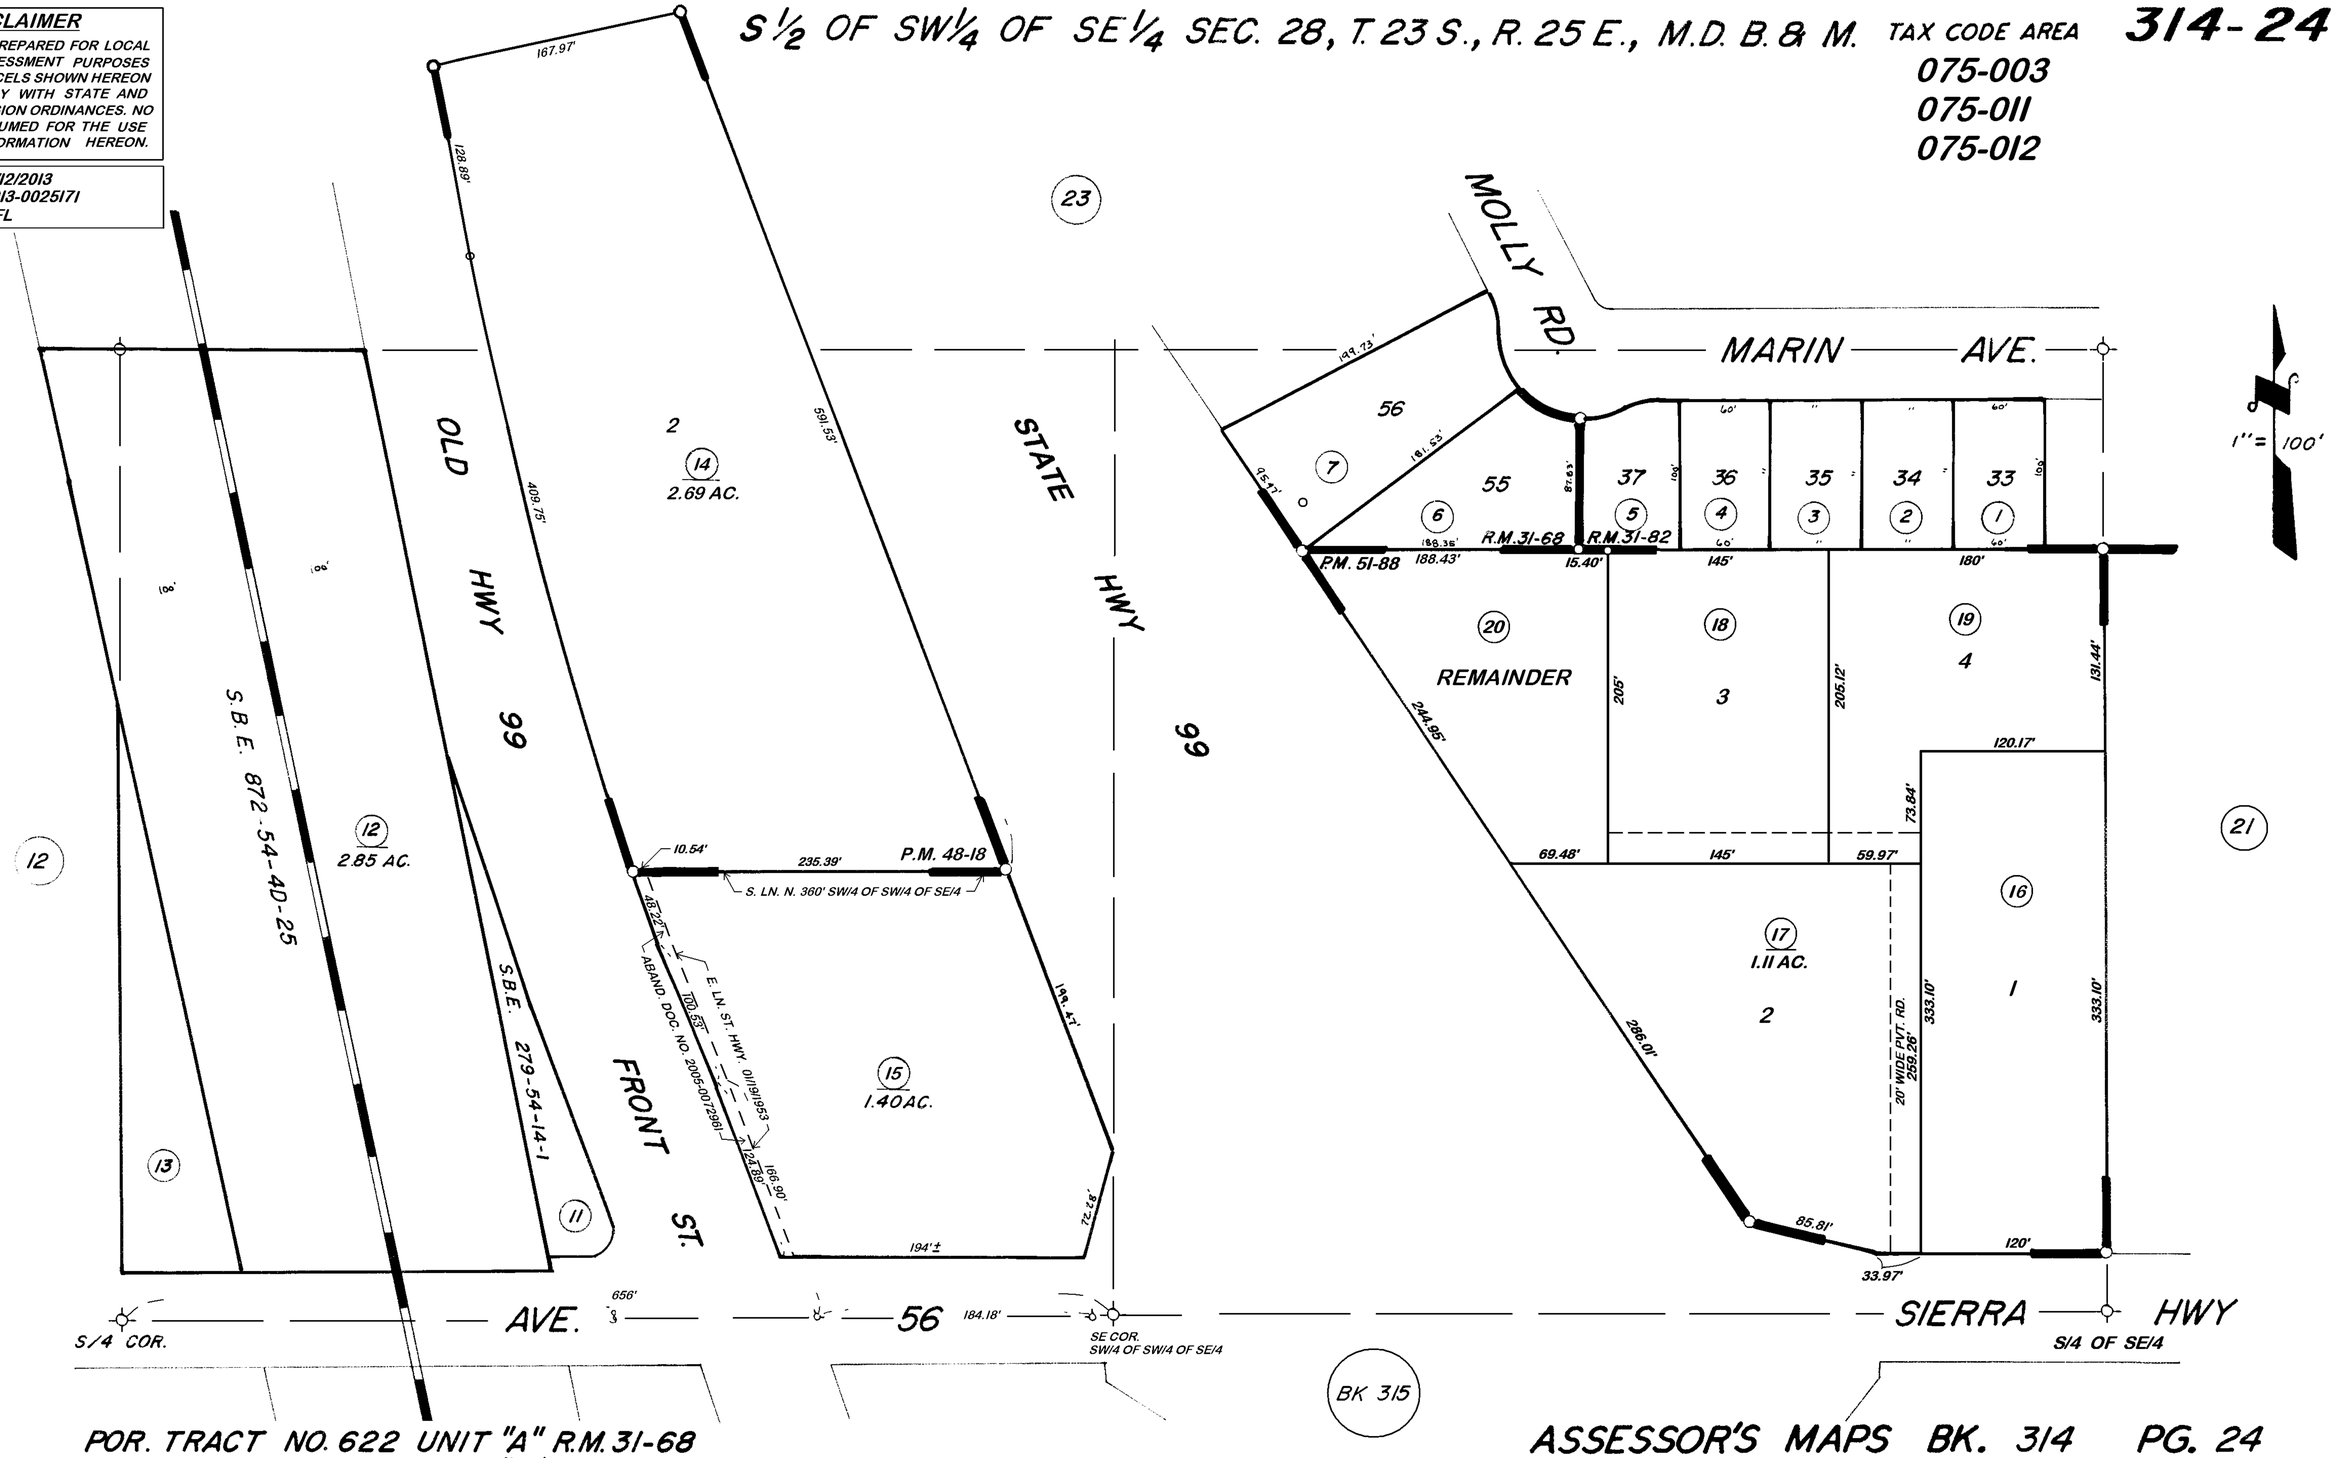

POR. TRACT NO. 622 UNIT "A" R.M. 31-68
POR. TRACT NO. 622 UNIT "B" R.M. 31-82
POR. PARCEL MAP NO. 4713, P.M. 48-18
PARCEL MAP 5082 P.M. 51-88

NOTE—ASSESSOR'S BLOCK NUMBERS SHOWN IN ELLIPSES
ASSESSOR'S PARCEL NUMBERS SHOWN IN CIRCLES

ASSESSOR'S MAPS BK. 314 PG. 24
COUNTY OF TULARE, CALIF.