DISCLAIMER

THIS MAP WAS PREPARED FOR LOCAL PROPERTY ASSESSMENT PURPOSES ONLY. THE PARCELS SHOWN HEREON MAY NOT COMPLY WITH STATE AND LOCAL SUBDIVISION ORDINANCES. NO LIABILITY IS ASSUMED FOR THE USE OF THE INFORMATION HEREON.

REVISED: 08/27/2007
REASON: 2005-0035878
CAD TECH: JLC

POR. N 1/2 SEC. 33, T.23S., R.25E., M.D.B.&M.

TAX CODE AREA **315-05**

075-002
075-012

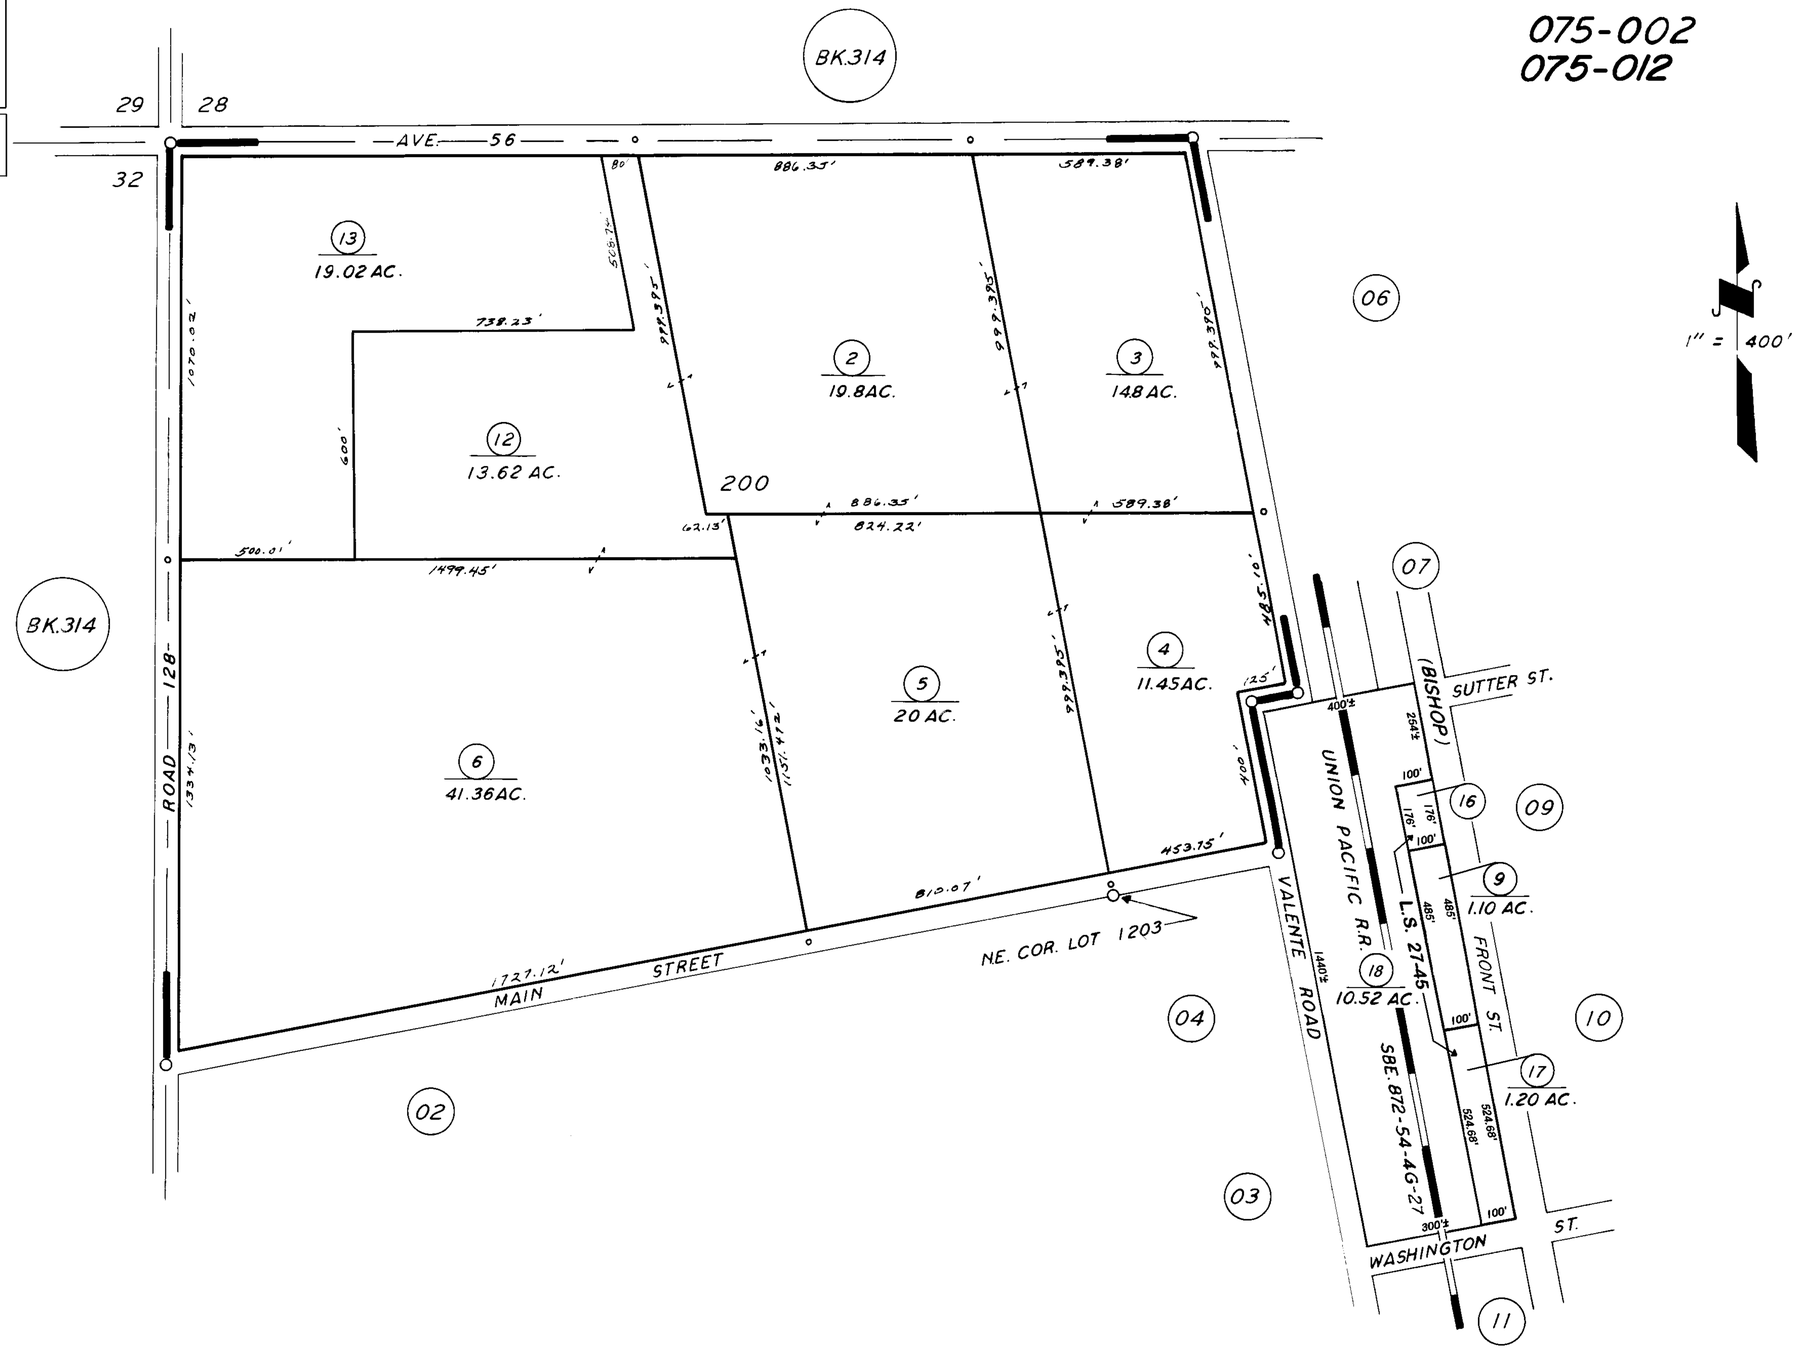

ASSESSOR'S MAPS BK. 315, PG. 05.
COUNTY OF TULARE, CALIF.

POR. EARLIMART FRUIT & ALFALFA COL. NO. 1 R.M. 10-41
POR. RECORD OF SURVEY L.S. 27-45

NOTE — ASSESSOR'S BLOCK NUMBERS SHOWN IN ELLIPSES
ASSESSOR'S PARCEL NUMBERS SHOWN IN CIRCLES