S½ SEC. 10, T. 23 S., R. 27 E., M. D. B. & M.

TAX CODE AREA
144-003

320-10

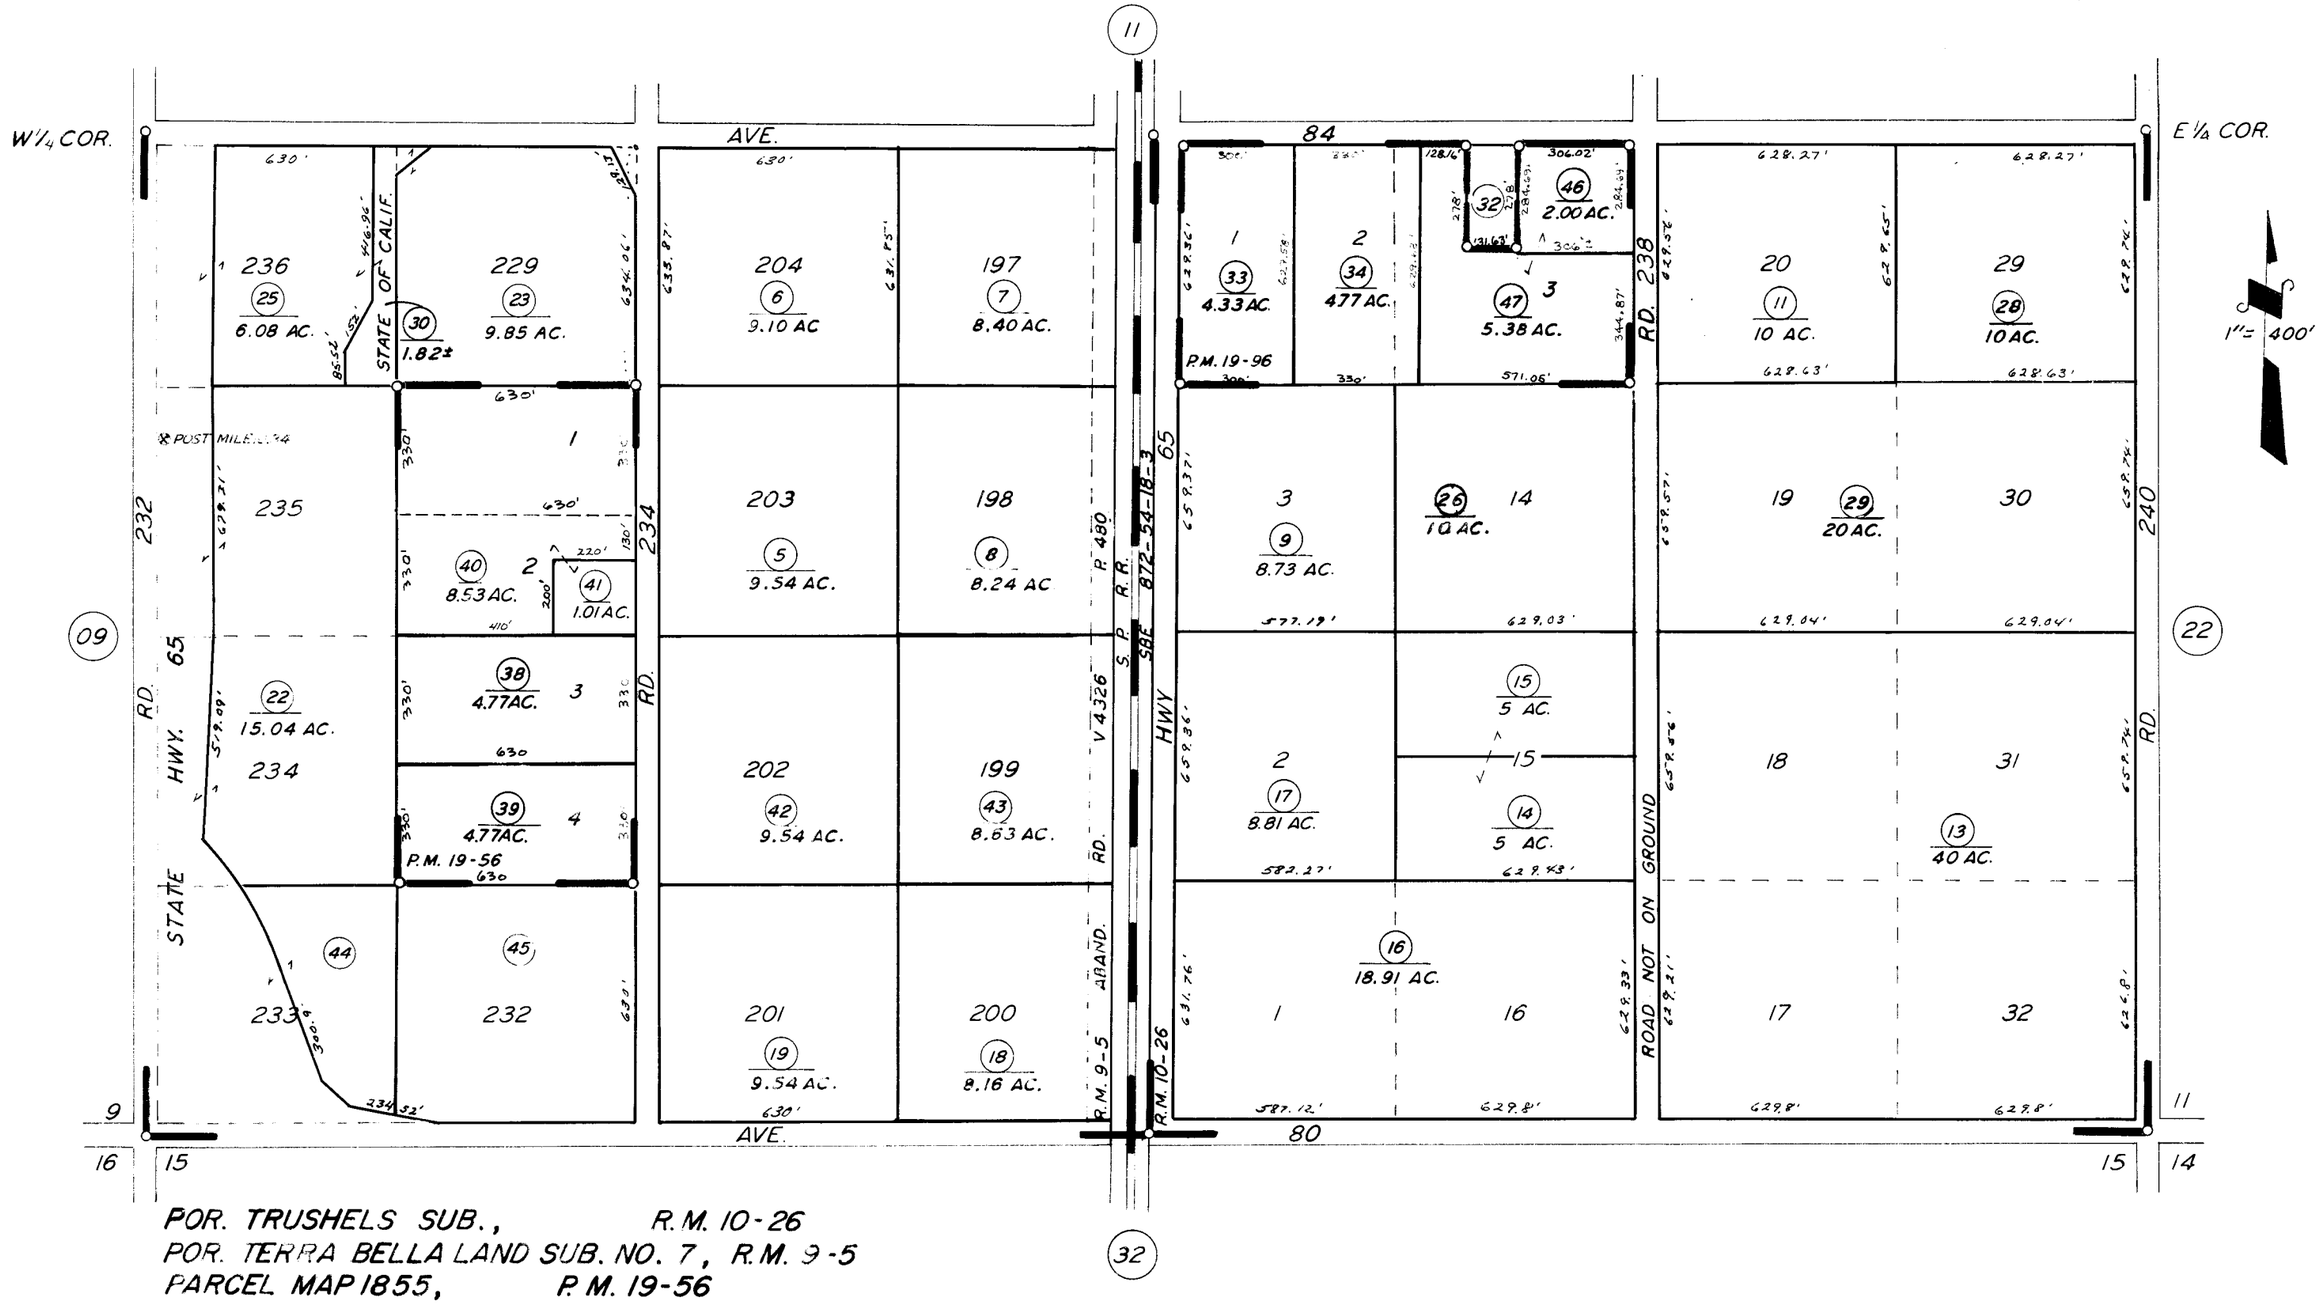

POR. TRUSHELS SUB., R.M. 10-26
POR. TERRA BELLA LAND SUB. NO. 7, R.M. 9-5
PARCEL MAP 1855, P.M. 19-56
PARCEL MAP 1895, P.M. 19-96
POR. RECORD OF SURVEY, L.S. 9-67 (E/2 SEC.)

ASSESSOR'S MAPS BK. 320, PG. 10.
COUNTY OF TULARE, CALIF.

NOTE — ASSESSOR'S BLOCK NUMBERS SHOWN IN ELLIPSES
ASSESSOR'S PARCEL NUMBERS SHOWN IN CIRCLES

3-1-64